



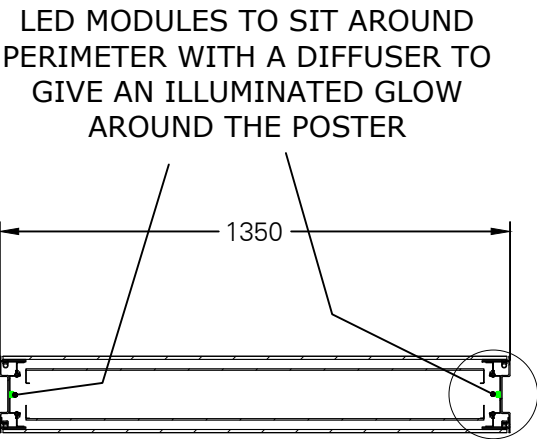


PLAN VIEW

WHITE LED IT SPEC OPTIKA 70 WDL
MODULES 3 ROWS
@80mm CENTRES

LED MODULES TO SIT AROUND PERIMETER WITH A DIFFUSER TO GIVE AN ILLUMINATED GLOW AROUND THE POSTER
300 CD/M

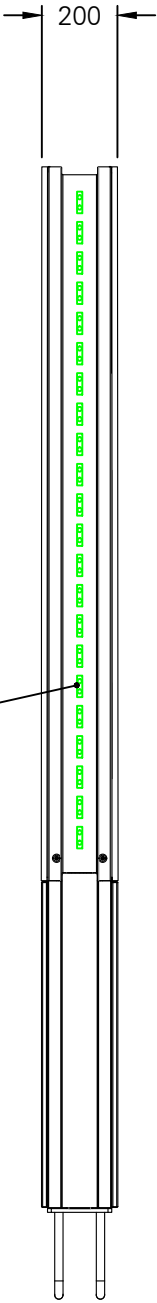

SIDE VIEW

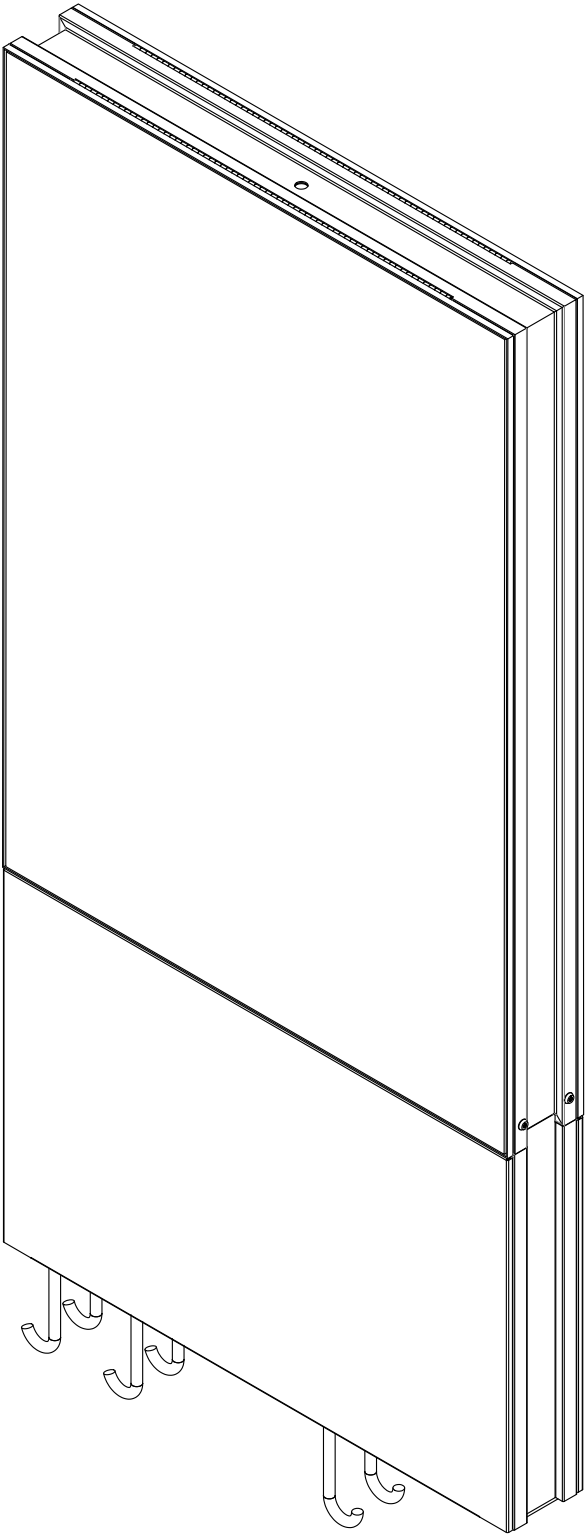

QSF001 ISSUE 2



tara signs

1971 — ONWARDS

Tara Signs Ltd

St Peters Place Western Road

Lancing West Sussex BN15 8SB

T: 0044 (0)1903 750710 tarasigns.com

© 2020 - Tara Signs Ltd

Scale

1:20@A3

Tolerance ±

Drg No

Headline Display Unit

Date

13/10/2023

Drawn By

CF

Checked By

Revisions

Date

		DEALER
Date		
Signature		
Signed By		

Project

Title

Headline Display Unit