



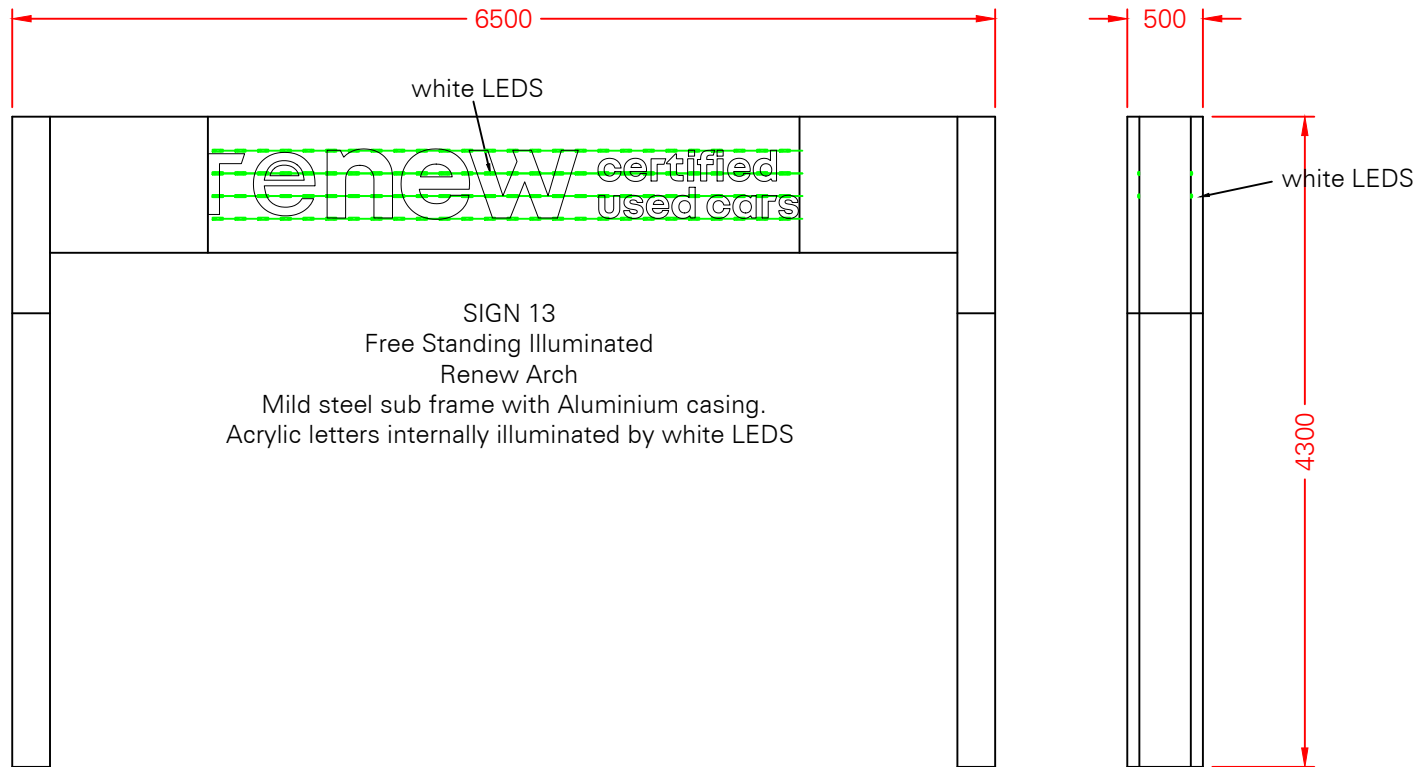

FACE VIEW

SIDE VIEW

0 1m 2m 3m 4m 5m 6m 7m

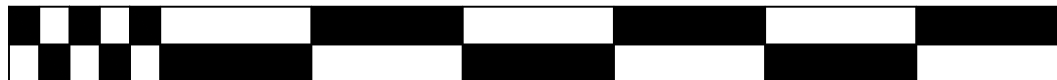

QSF001 ISSUE 2

Tara Signs Ltd St Peters Place Western Road
Lancing West Sussex BN15 8SB
T: 0044 (0)1903 750710 tarasigns.com

© 2020 - Tara Signs Ltd

Scale 1:50@A4

Tolerance ±

Drg No RENEW TOTEM

Date

Drawn By

Checked By

Revisions

Date

Project

Title