


SIGN 1
600mm HIGH BUILT UP
ACRYLIC GREEN TO WHITE
DACIA LETTERS
INTERNALLY ILLUMINATED
VIA LED'S. MOUNTED ONTO A
WHITE ACM BACKGROUND
WITH A 300mm WIDE GREEN
ACM BORDER.
300 CD/M^2

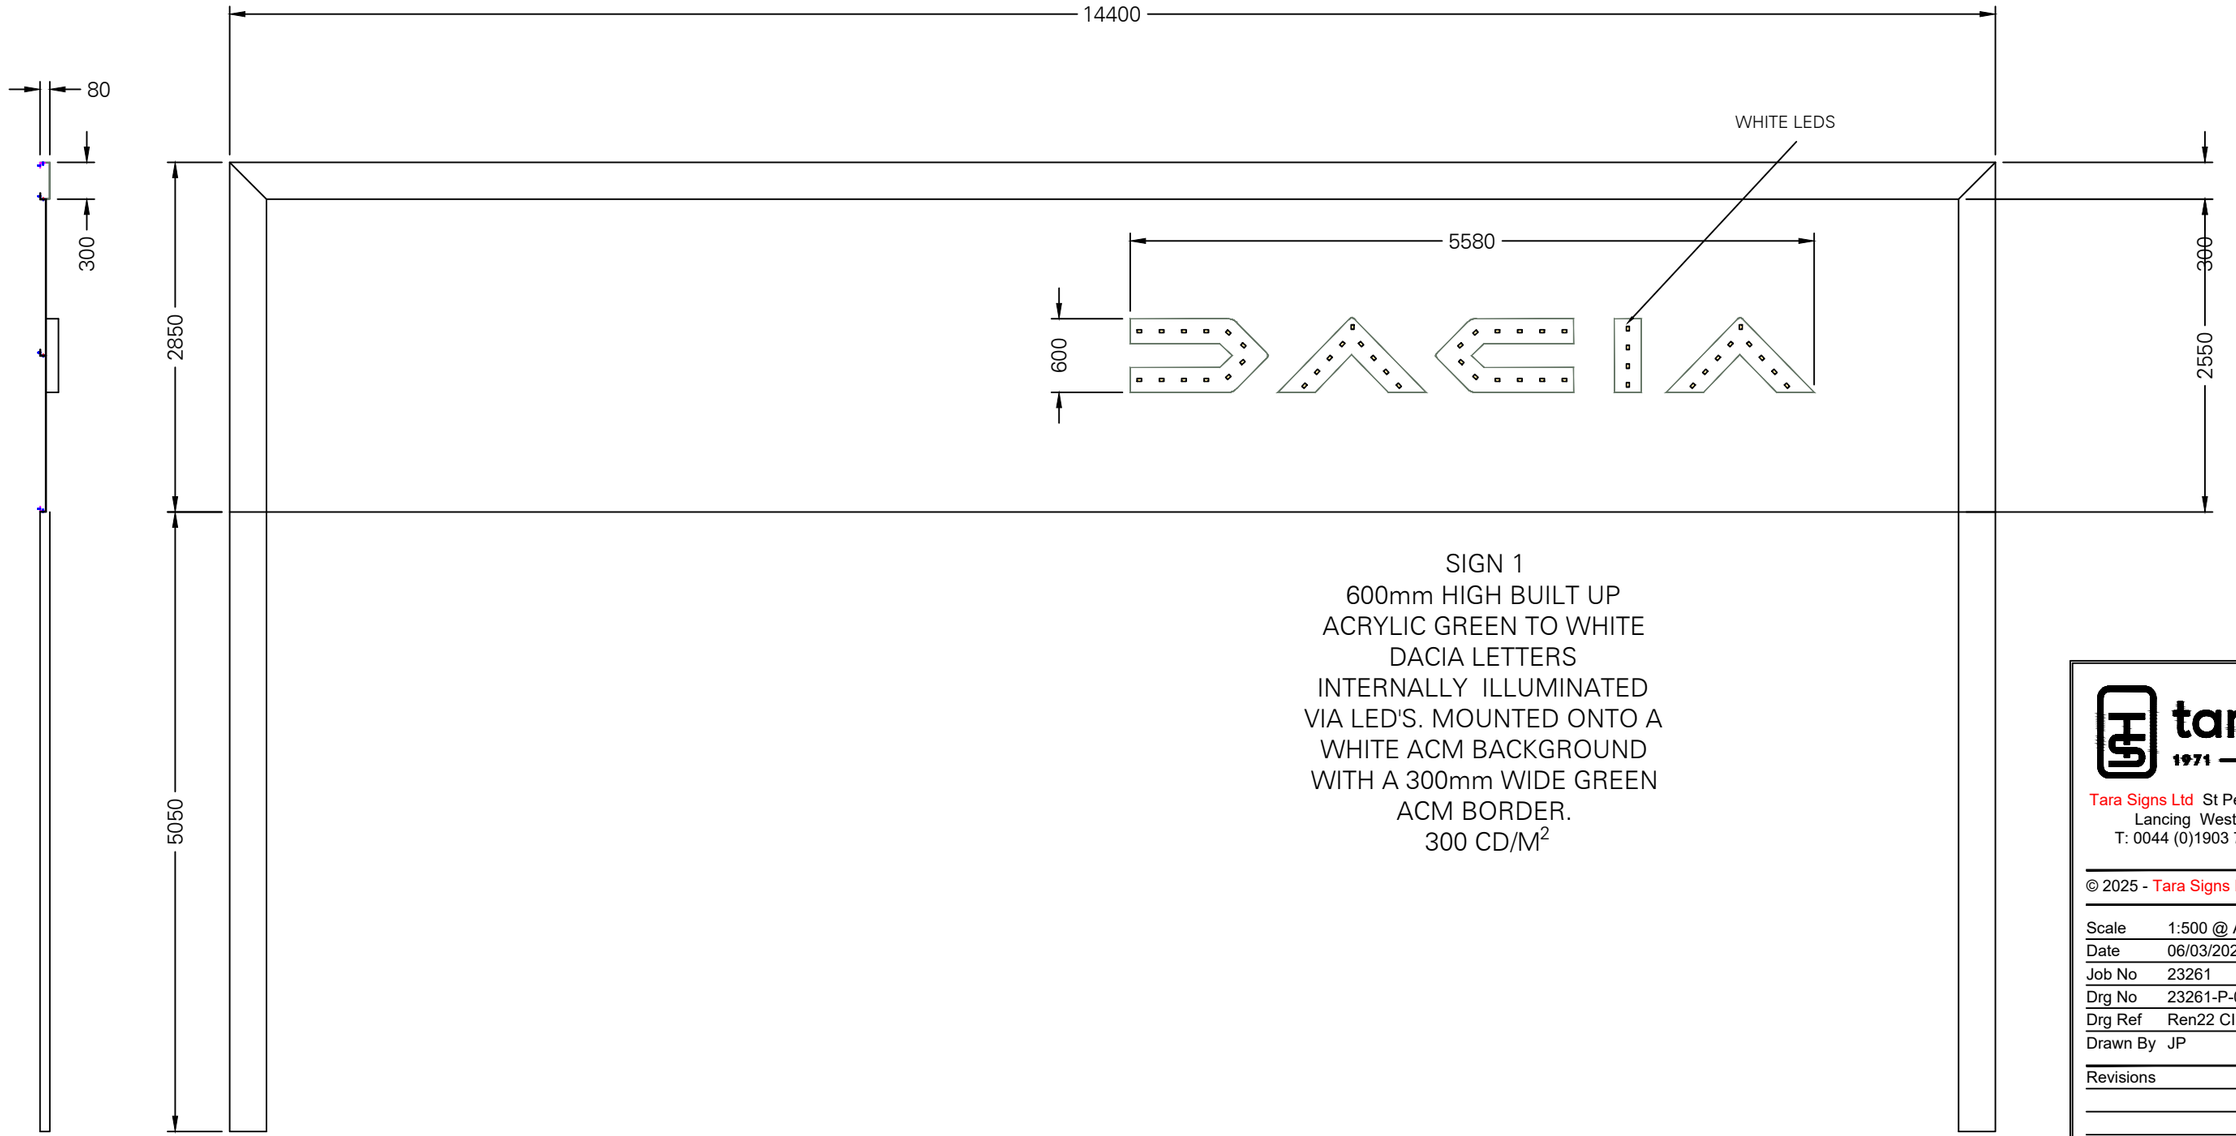

QSF001 ISSUE 3

tara signs
1971 ONWARDS

Tara Signs Ltd St Peters Place Western Road
Lancing West Sussex BN15 8SB
T: 0044 (0)1903 750710 tarasigns.com

© 2025 - Tara Signs Ltd

Scale	1:500 @ A3
Date	06/03/2025
Job No	23261
Drg No	23261-P-004
Drg Ref	Ren22 Cl 0976
Drawn By	JP

Revisions	REV

	RENAULT	DEALER
Date		
Signature		
Signed By		

Address
LETCHWORTH RENAULT
ICKNLELD WAY
LETCHWORTH GARDEN CITY

SG6 1TD

Title
SIGN 1 DETAIL