



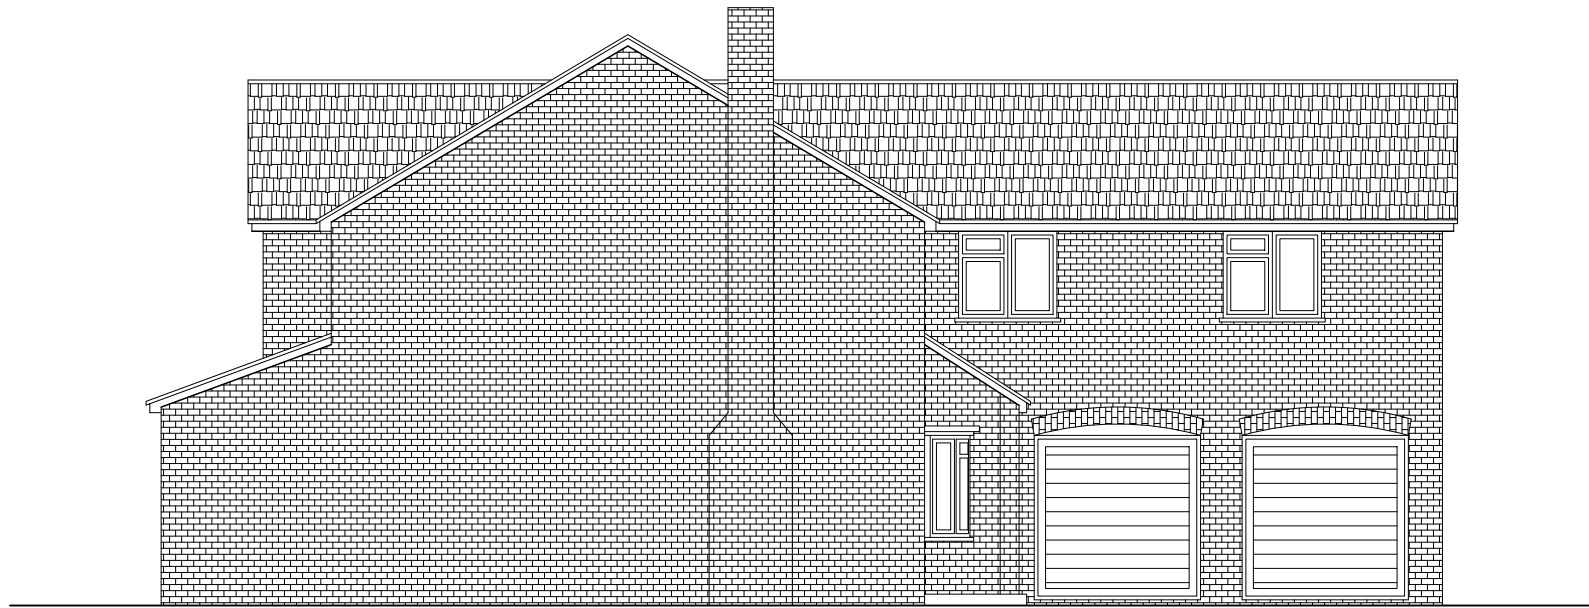

01 Existing Side Elevation
A-307 SCALE - 1:100

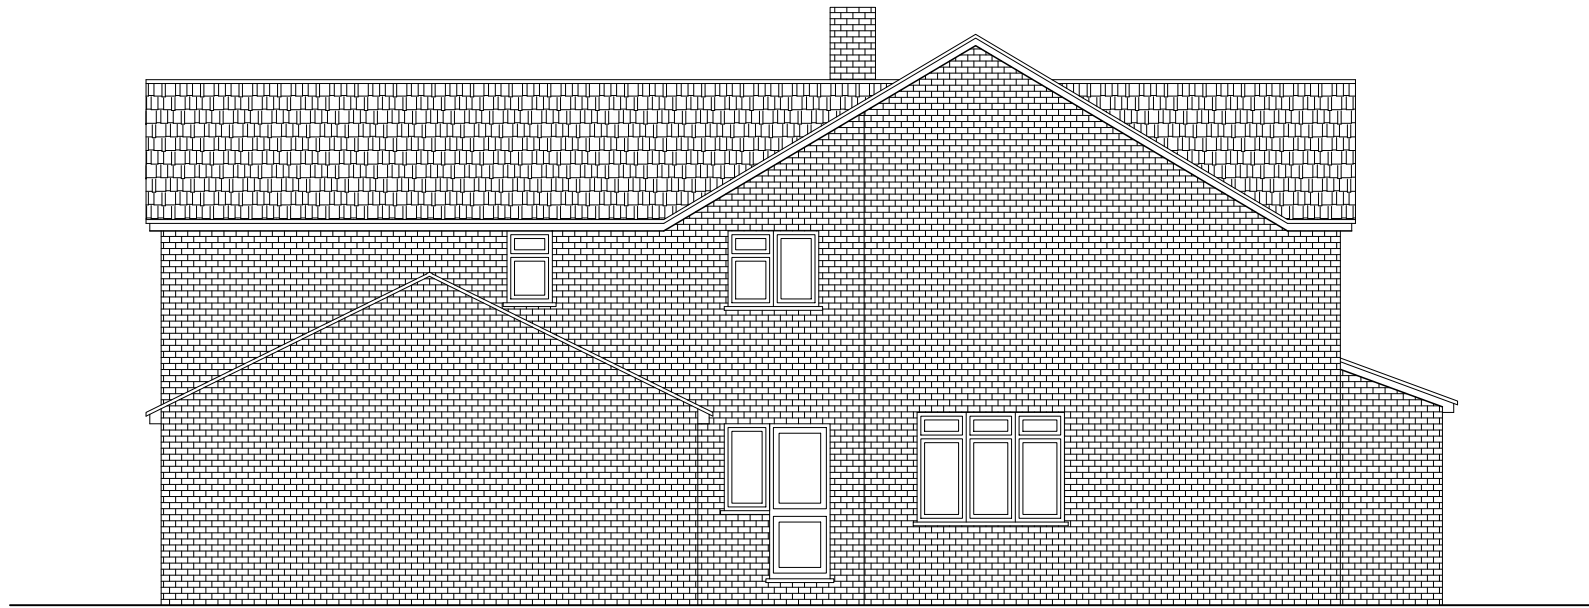

02 Existing Side Elevation
A-307 SCALE - 1:100



CODE 24.057 67LR	CLIENT	MR. ASHEESH SOOD		NO A307		TITLE EXISTING ELEVATION 2	DATE 02/04/2026	
	PROJECT			EXTENSION 67, LONDON ROAD , ST IPPOLYTS, HITCHIN SG4 7NE			VER A	REV 00

