




01 Existing Front Elevation
A-306 SCALE - 1:100

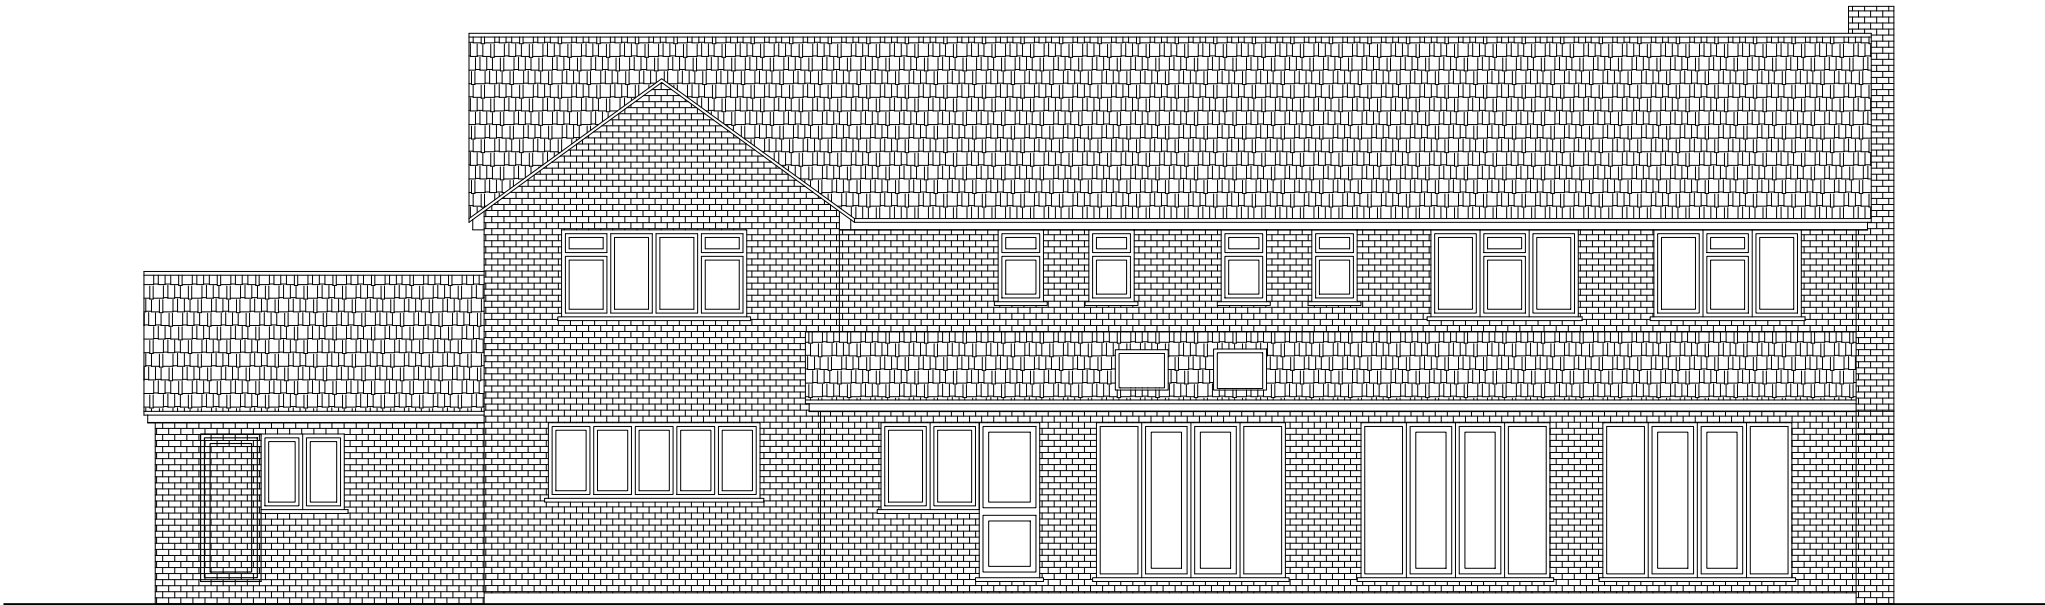

02 Existing Rear Elevation
A-306 SCALE - 1:100

