


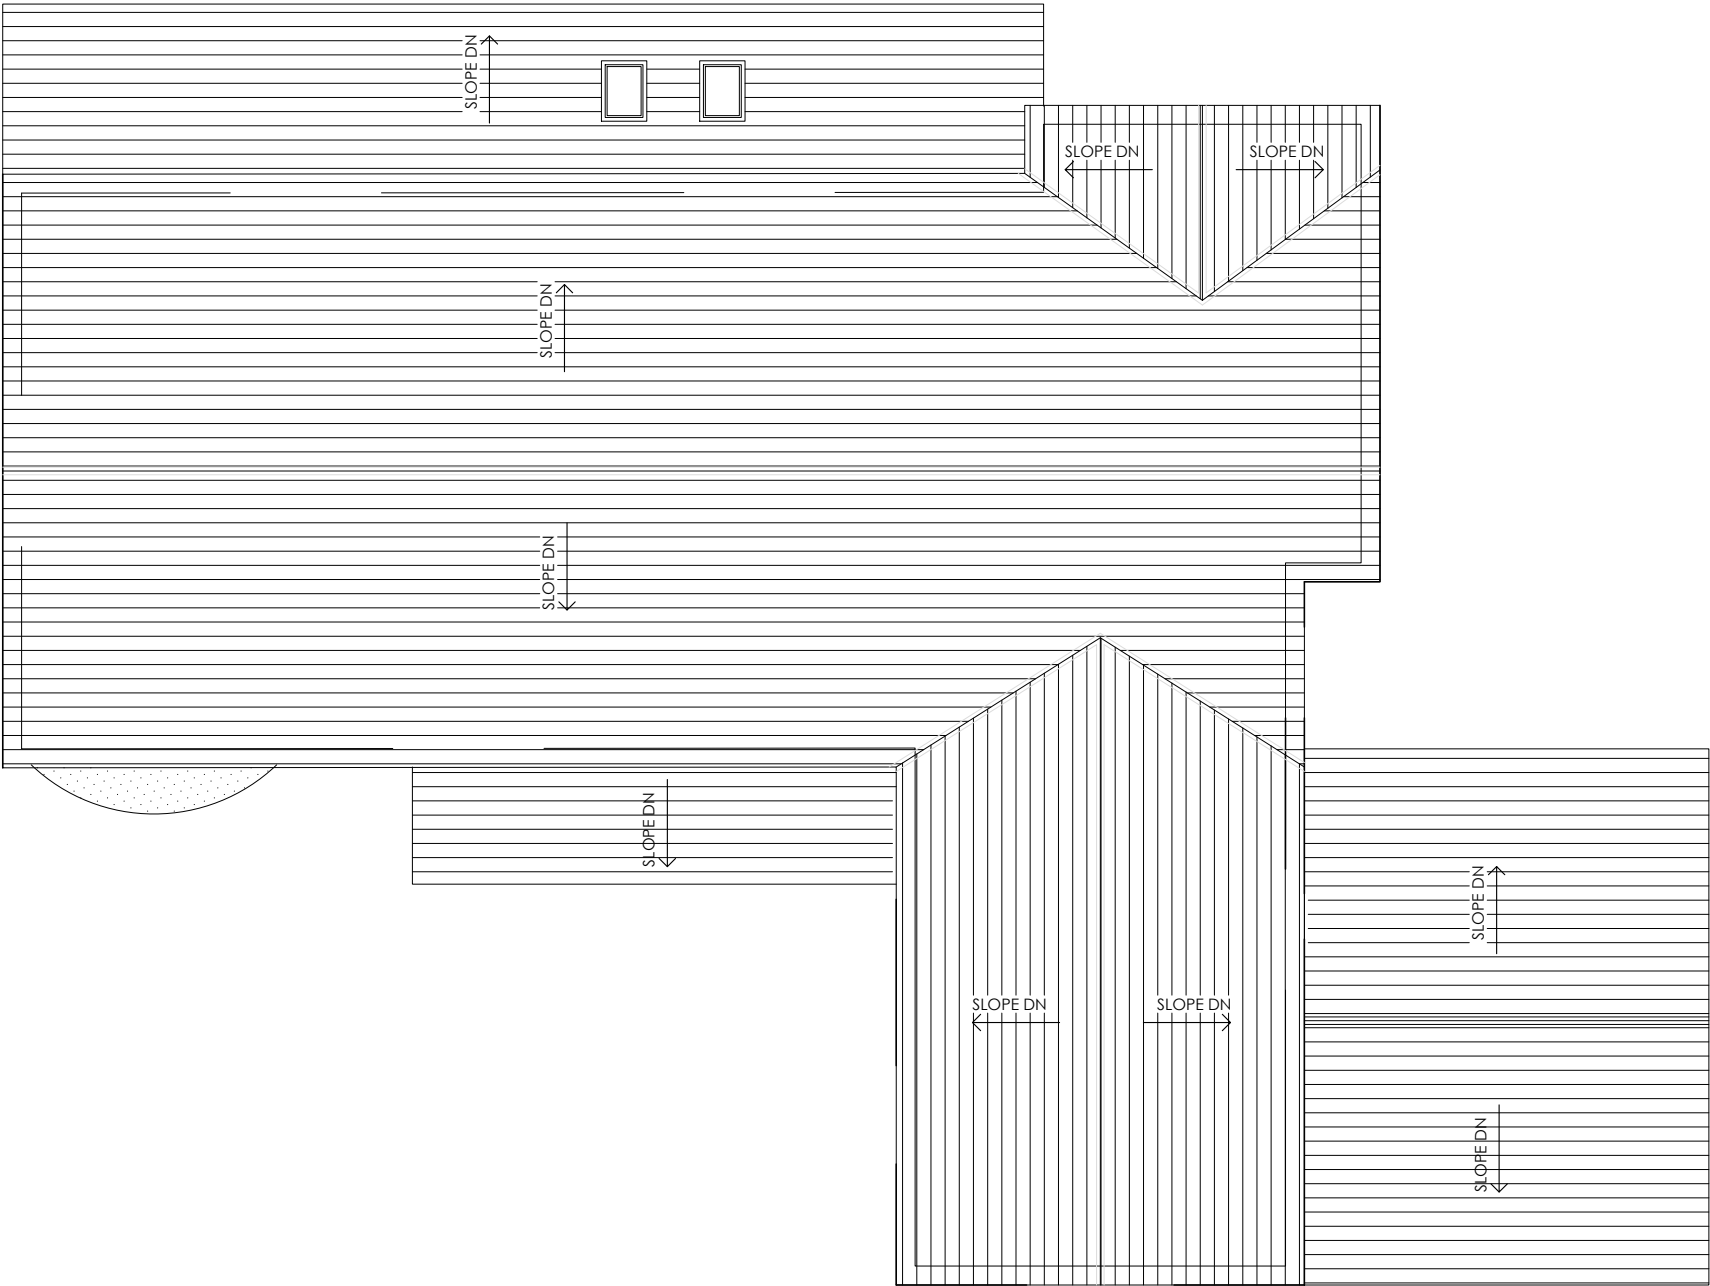

01
A-305

Existing Roof Plan

SCALE - 1:100



CODE 24.057 67LR	CLIENT	MR. ASHEESH SOOD	
	PROJECT	EXTENSION 67, LONDON ROAD , ST IPPOLYTS, HITCHIN SG4 7NE	

NO A305	
VER A	REV 00

TITLE

EXISTING ROOF PLAN

DATE 02/04/2026	
DES JRS	DRN IND

ARCiCON
AN INTEGRATED APPROACH

arcicon.uk | +44 (0) 7557140325 | mail@arcicon.uk
+44 (0) 1494 305131
6 Cumberland Close,
Amersham HP7 9NH
+44 (0) 2084706165
26 St Olaves Road,
Eastham E6 2PA

