


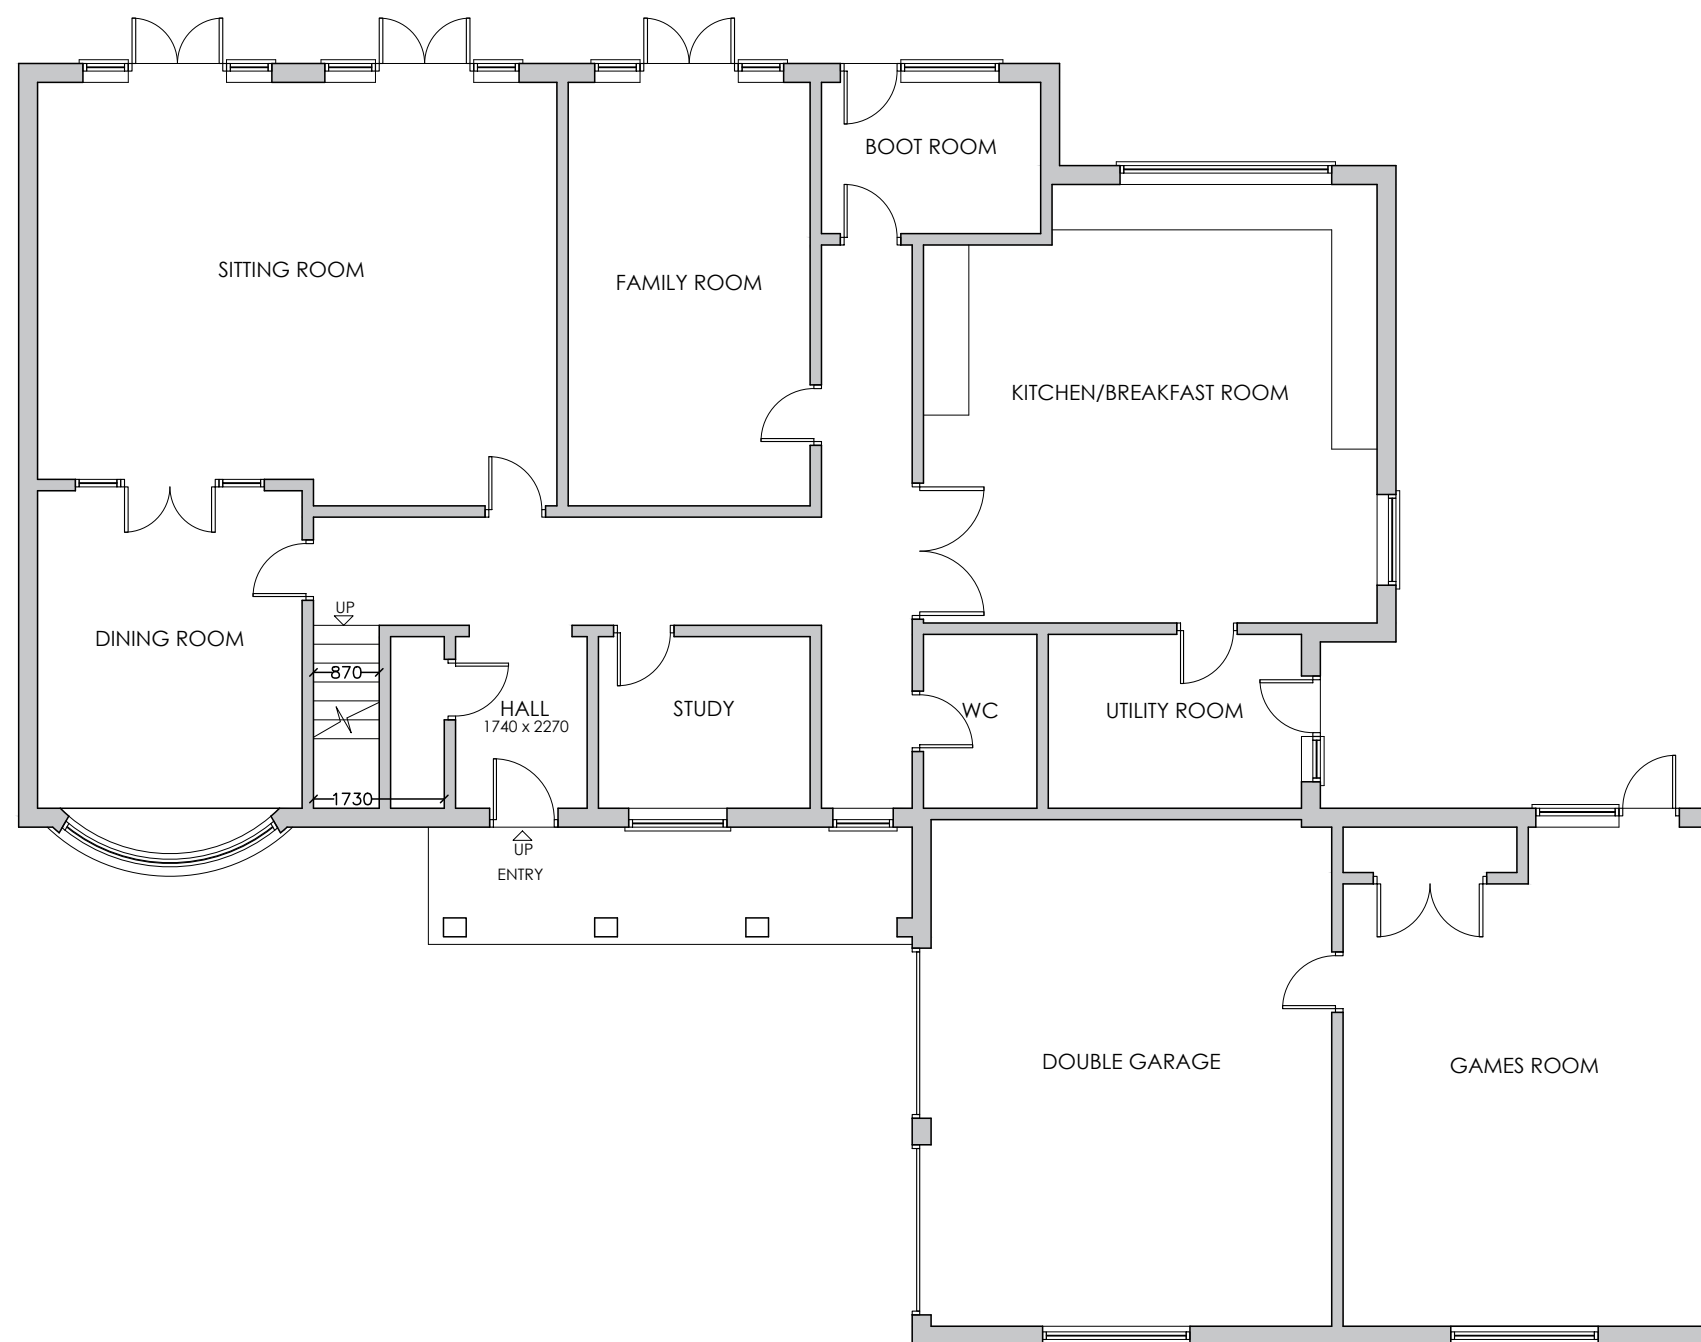

0 1 5 M 10M

Meters @ 1:100 @ A3

CODE 24.057 67LR	CLIENT MR. ASHEESH SOOD	NO A303		TITLE EXISTING GROUND FLOOR PLAN	DATE 02/04/2026		ARCICON AN INTEGRATED APPROACH	arcicon.uk +44 (0) 7557140325 mail@arcicon.uk		+44 (0) 1494 305131 6 Cumberland Close, Amersham HP7 9NH	+44 (0) 2084706165 26 St Olaves Road, Eastham E6 2PA	
	PROJECT EXTENSION 67, LONDON ROAD , ST IPPOLYTS, HITCHIN SG4 7NE	VER A	REV 00		DES JRS	DRN IND						