


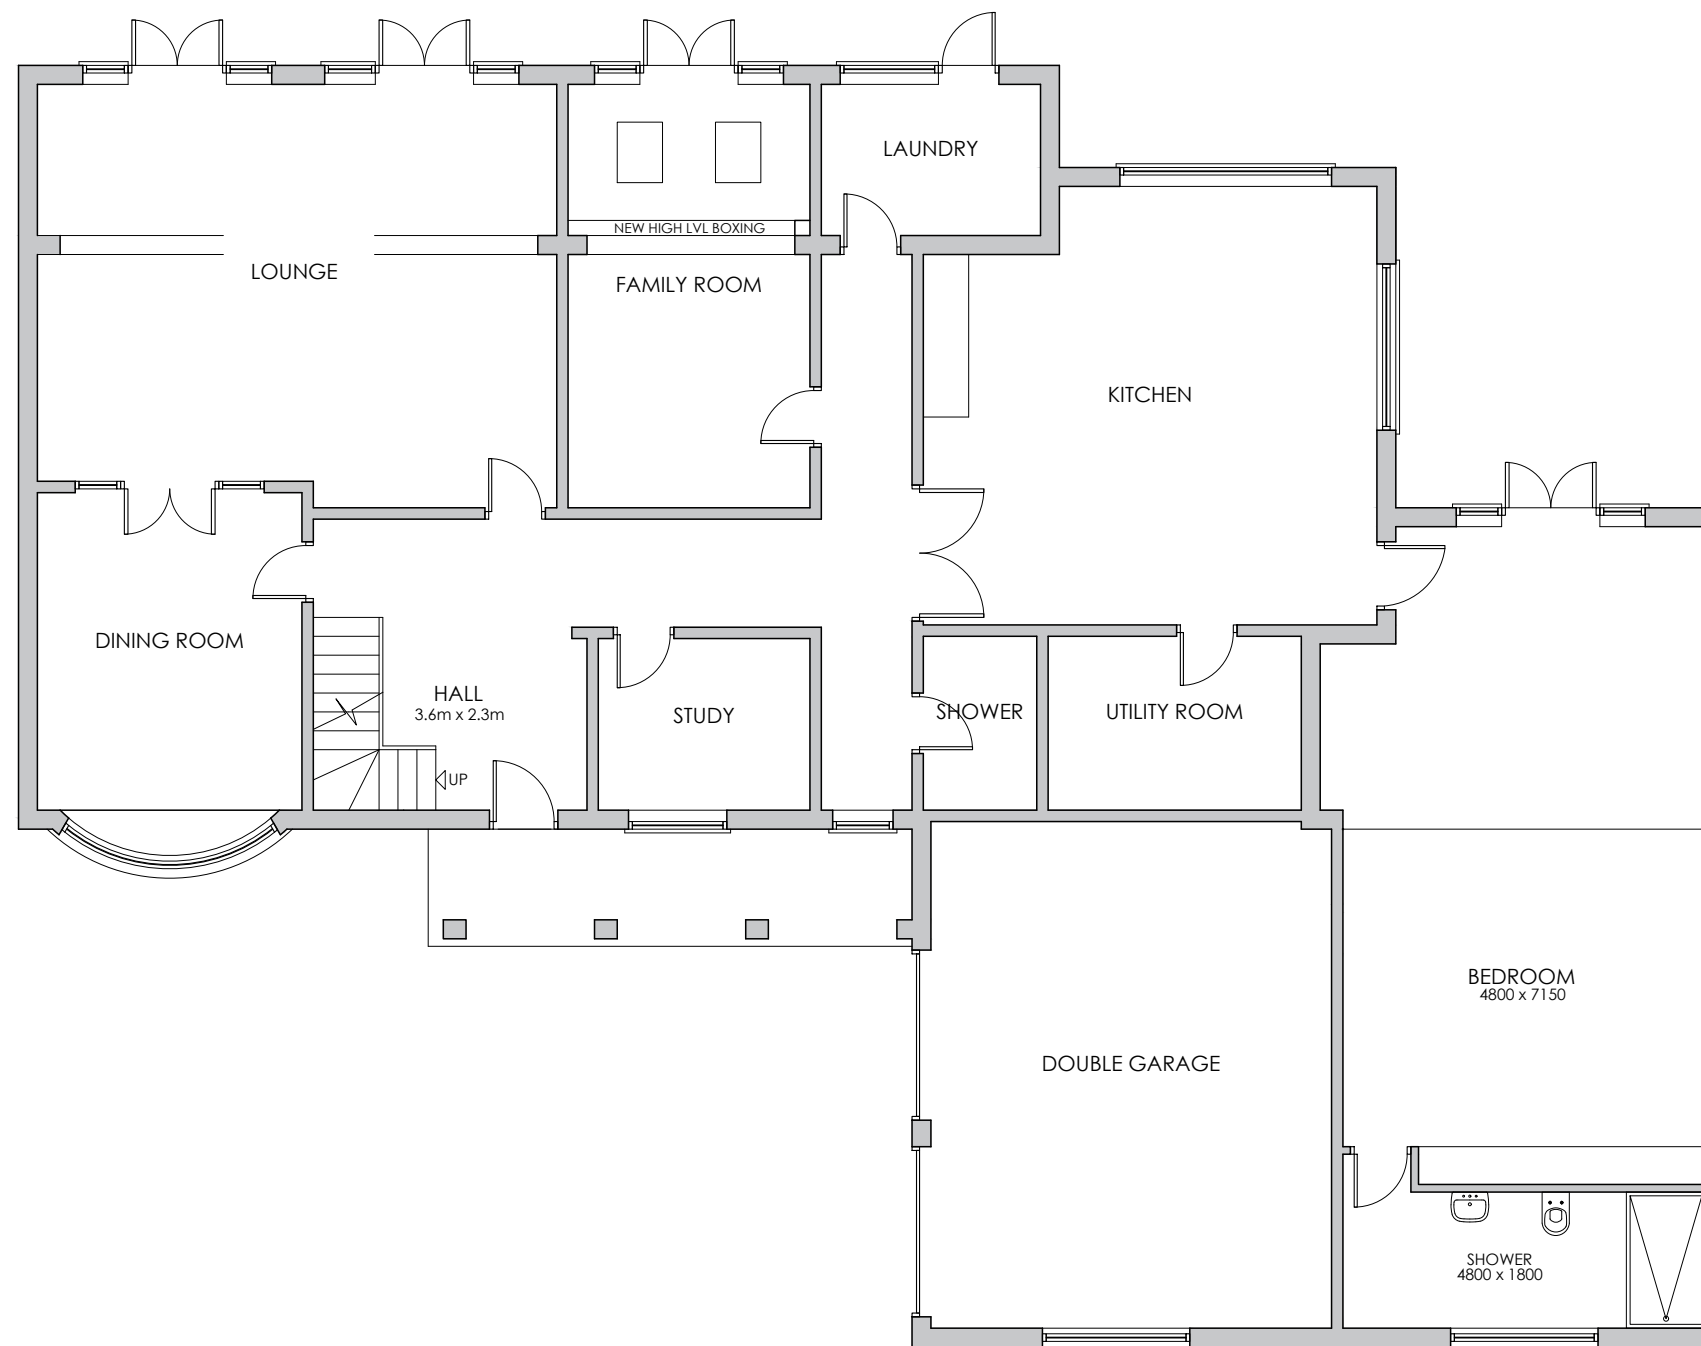

01 Proposed Ground Floor Plan
A-308 SCALE - 1:100

