


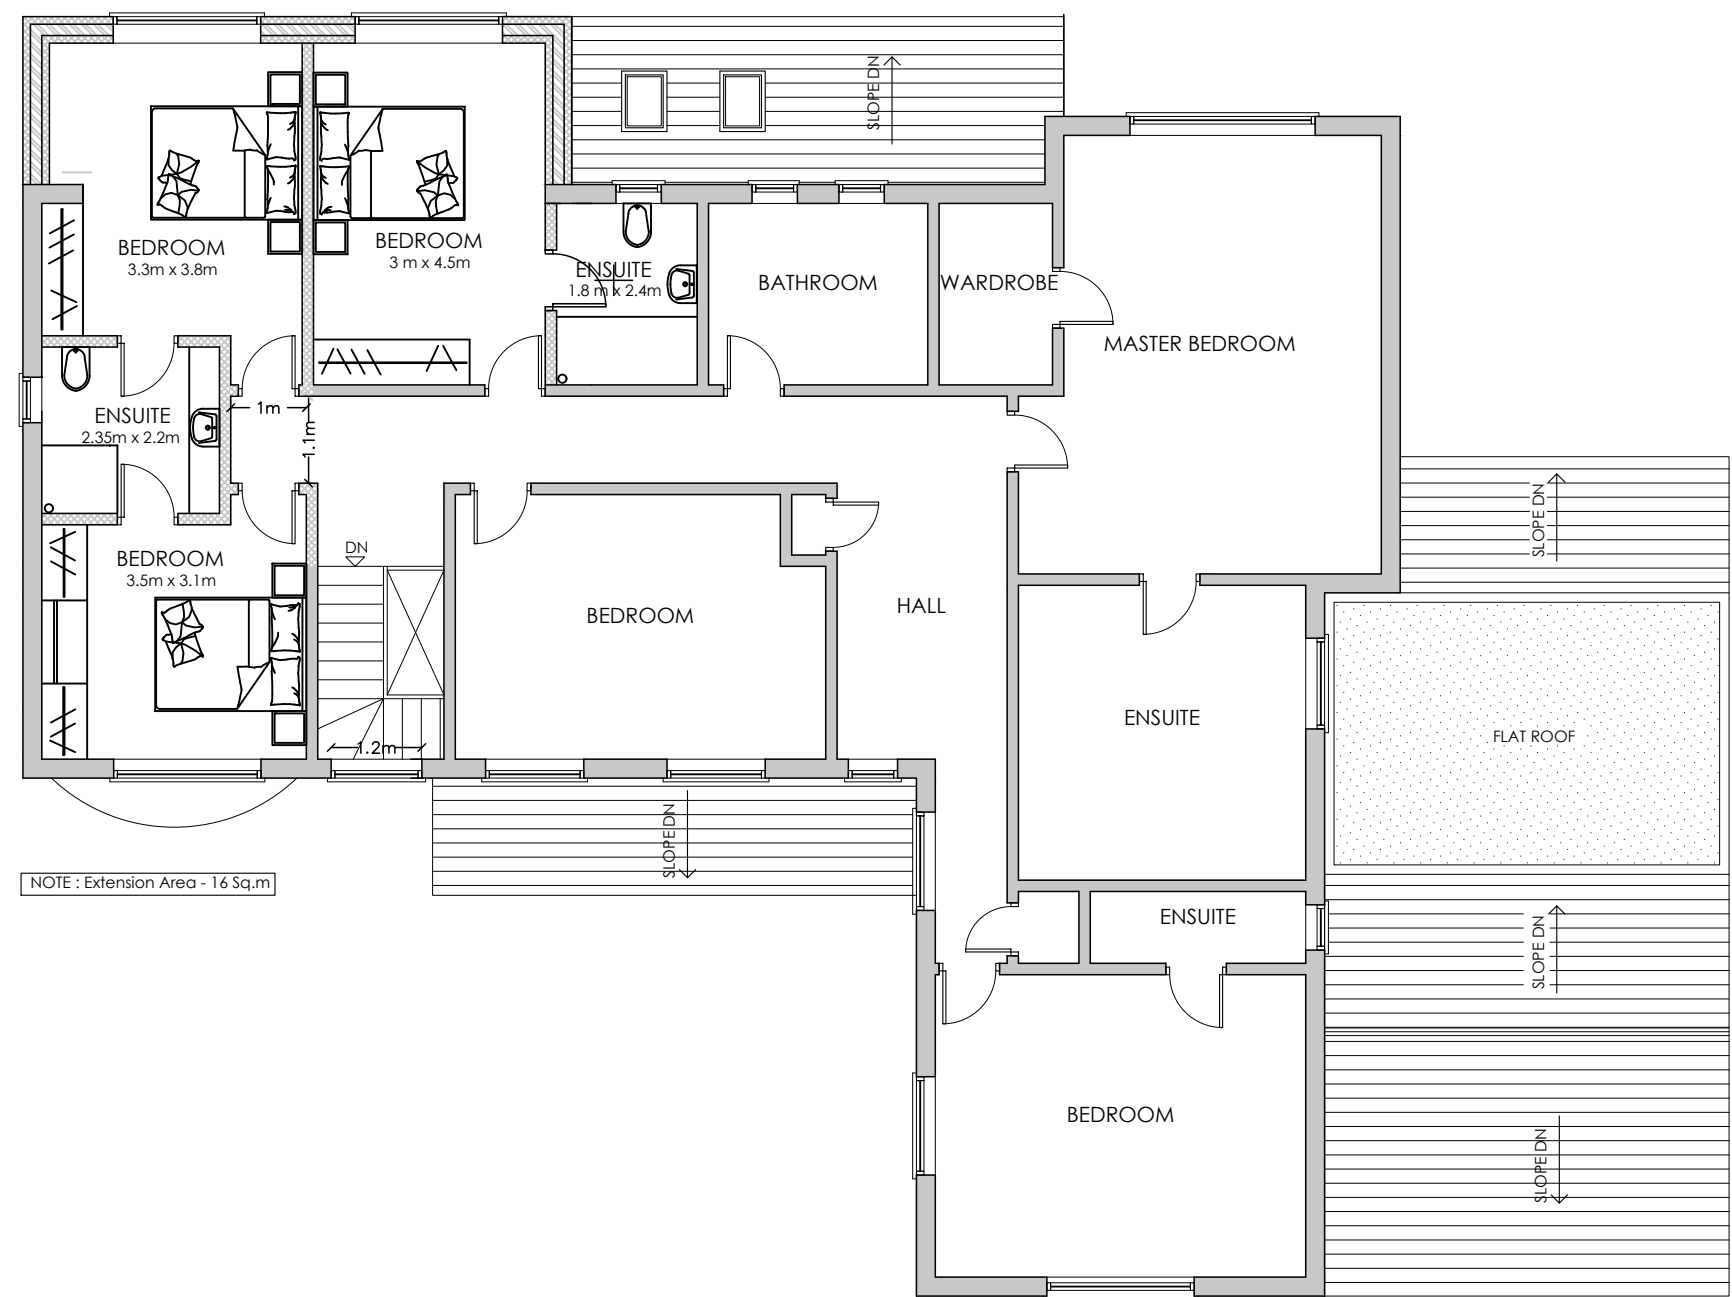

01 Proposed First Floor Plan
A-309

