



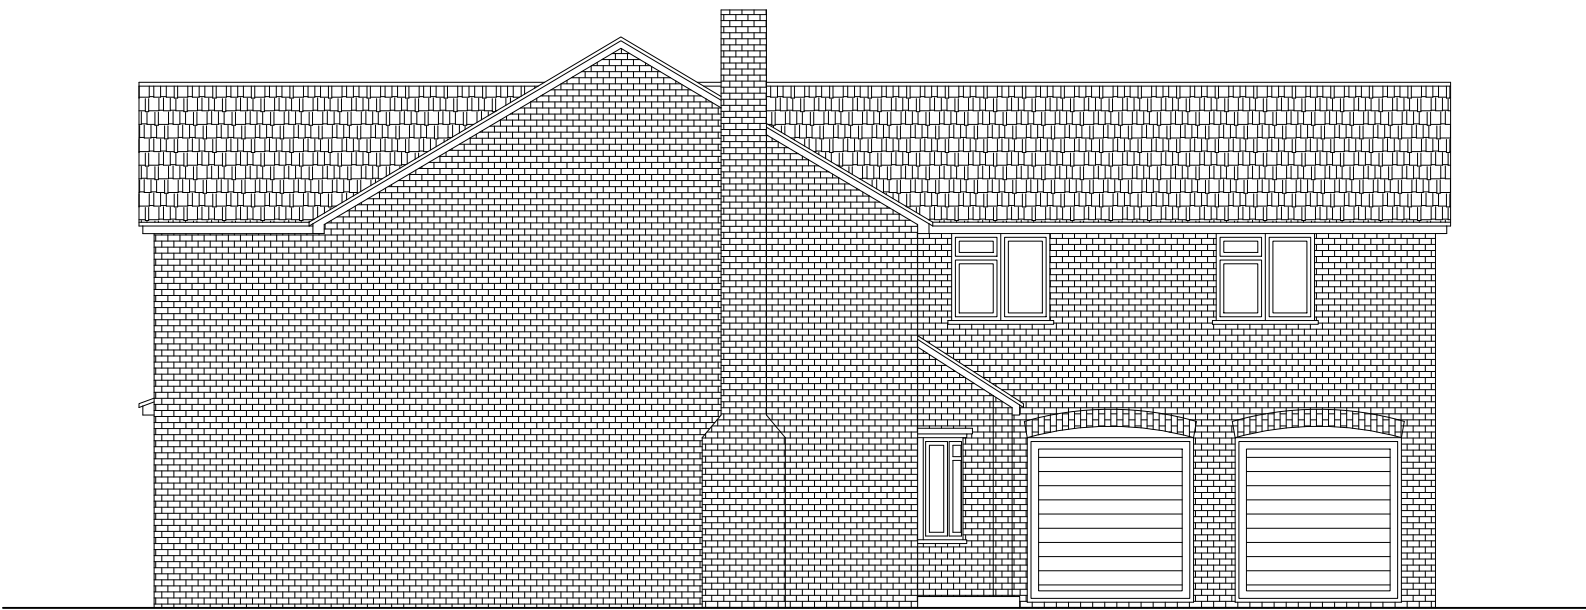

01 Proposed Side Elevation
A-312 SCALE - 1:100

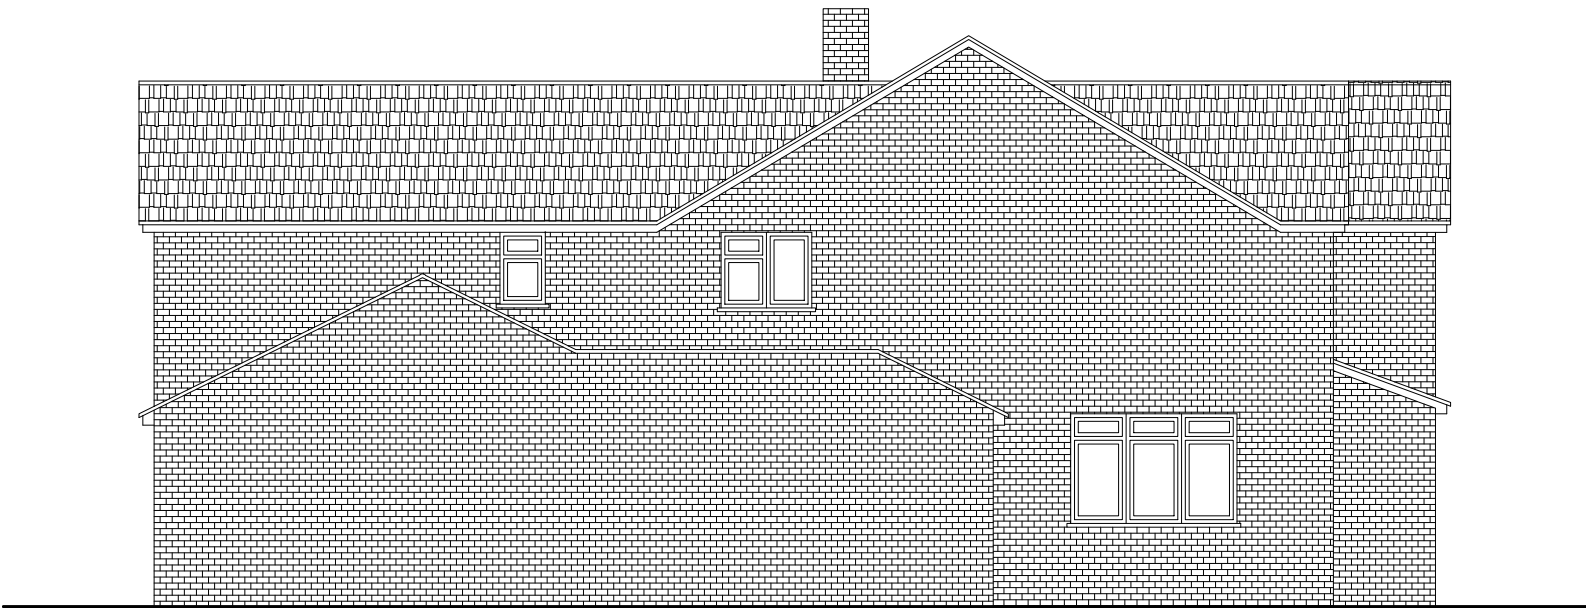

02 Proposed Side Elevation
A-312 SCALE - 1:100

