


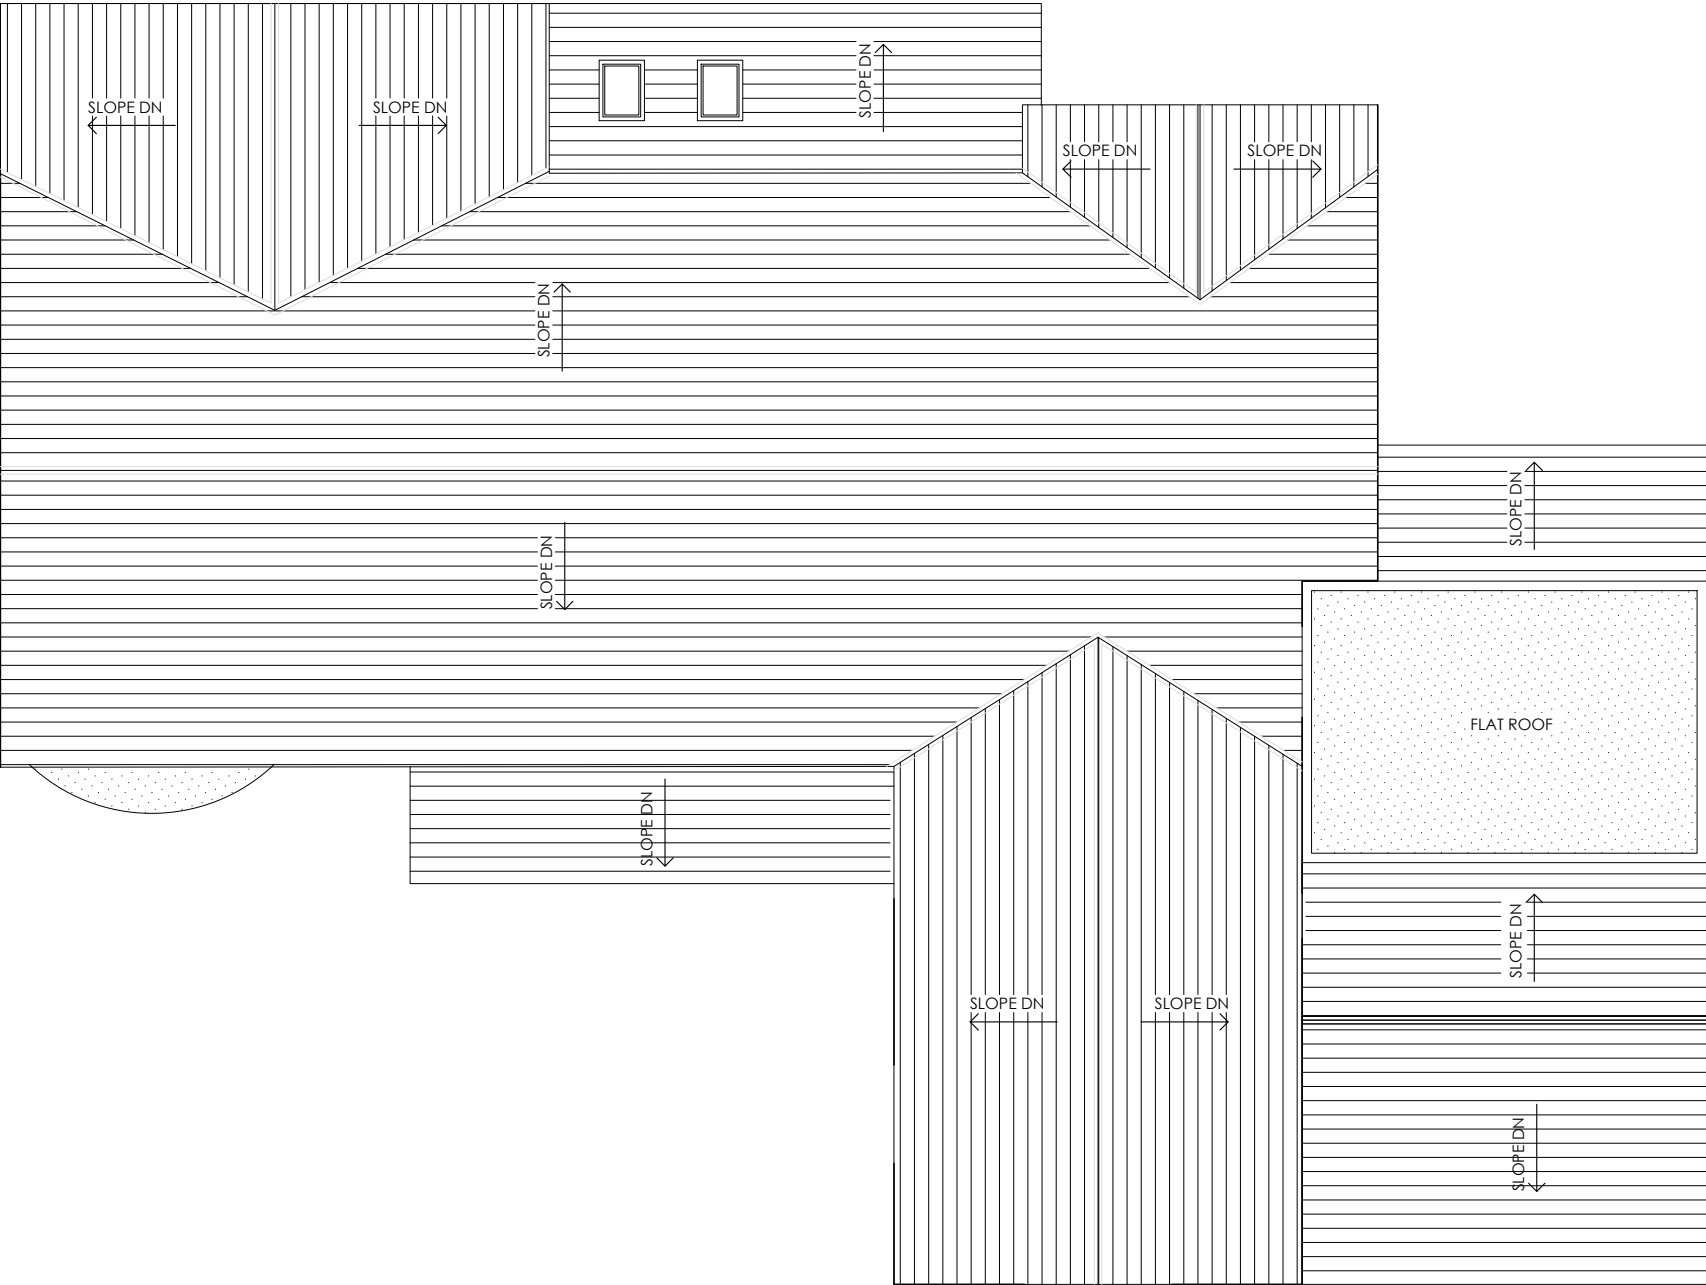

01 Proposed Roof Plan
A-310 SCALE - 1:100

