


Garden to number 12 Field Lane

Not to scale

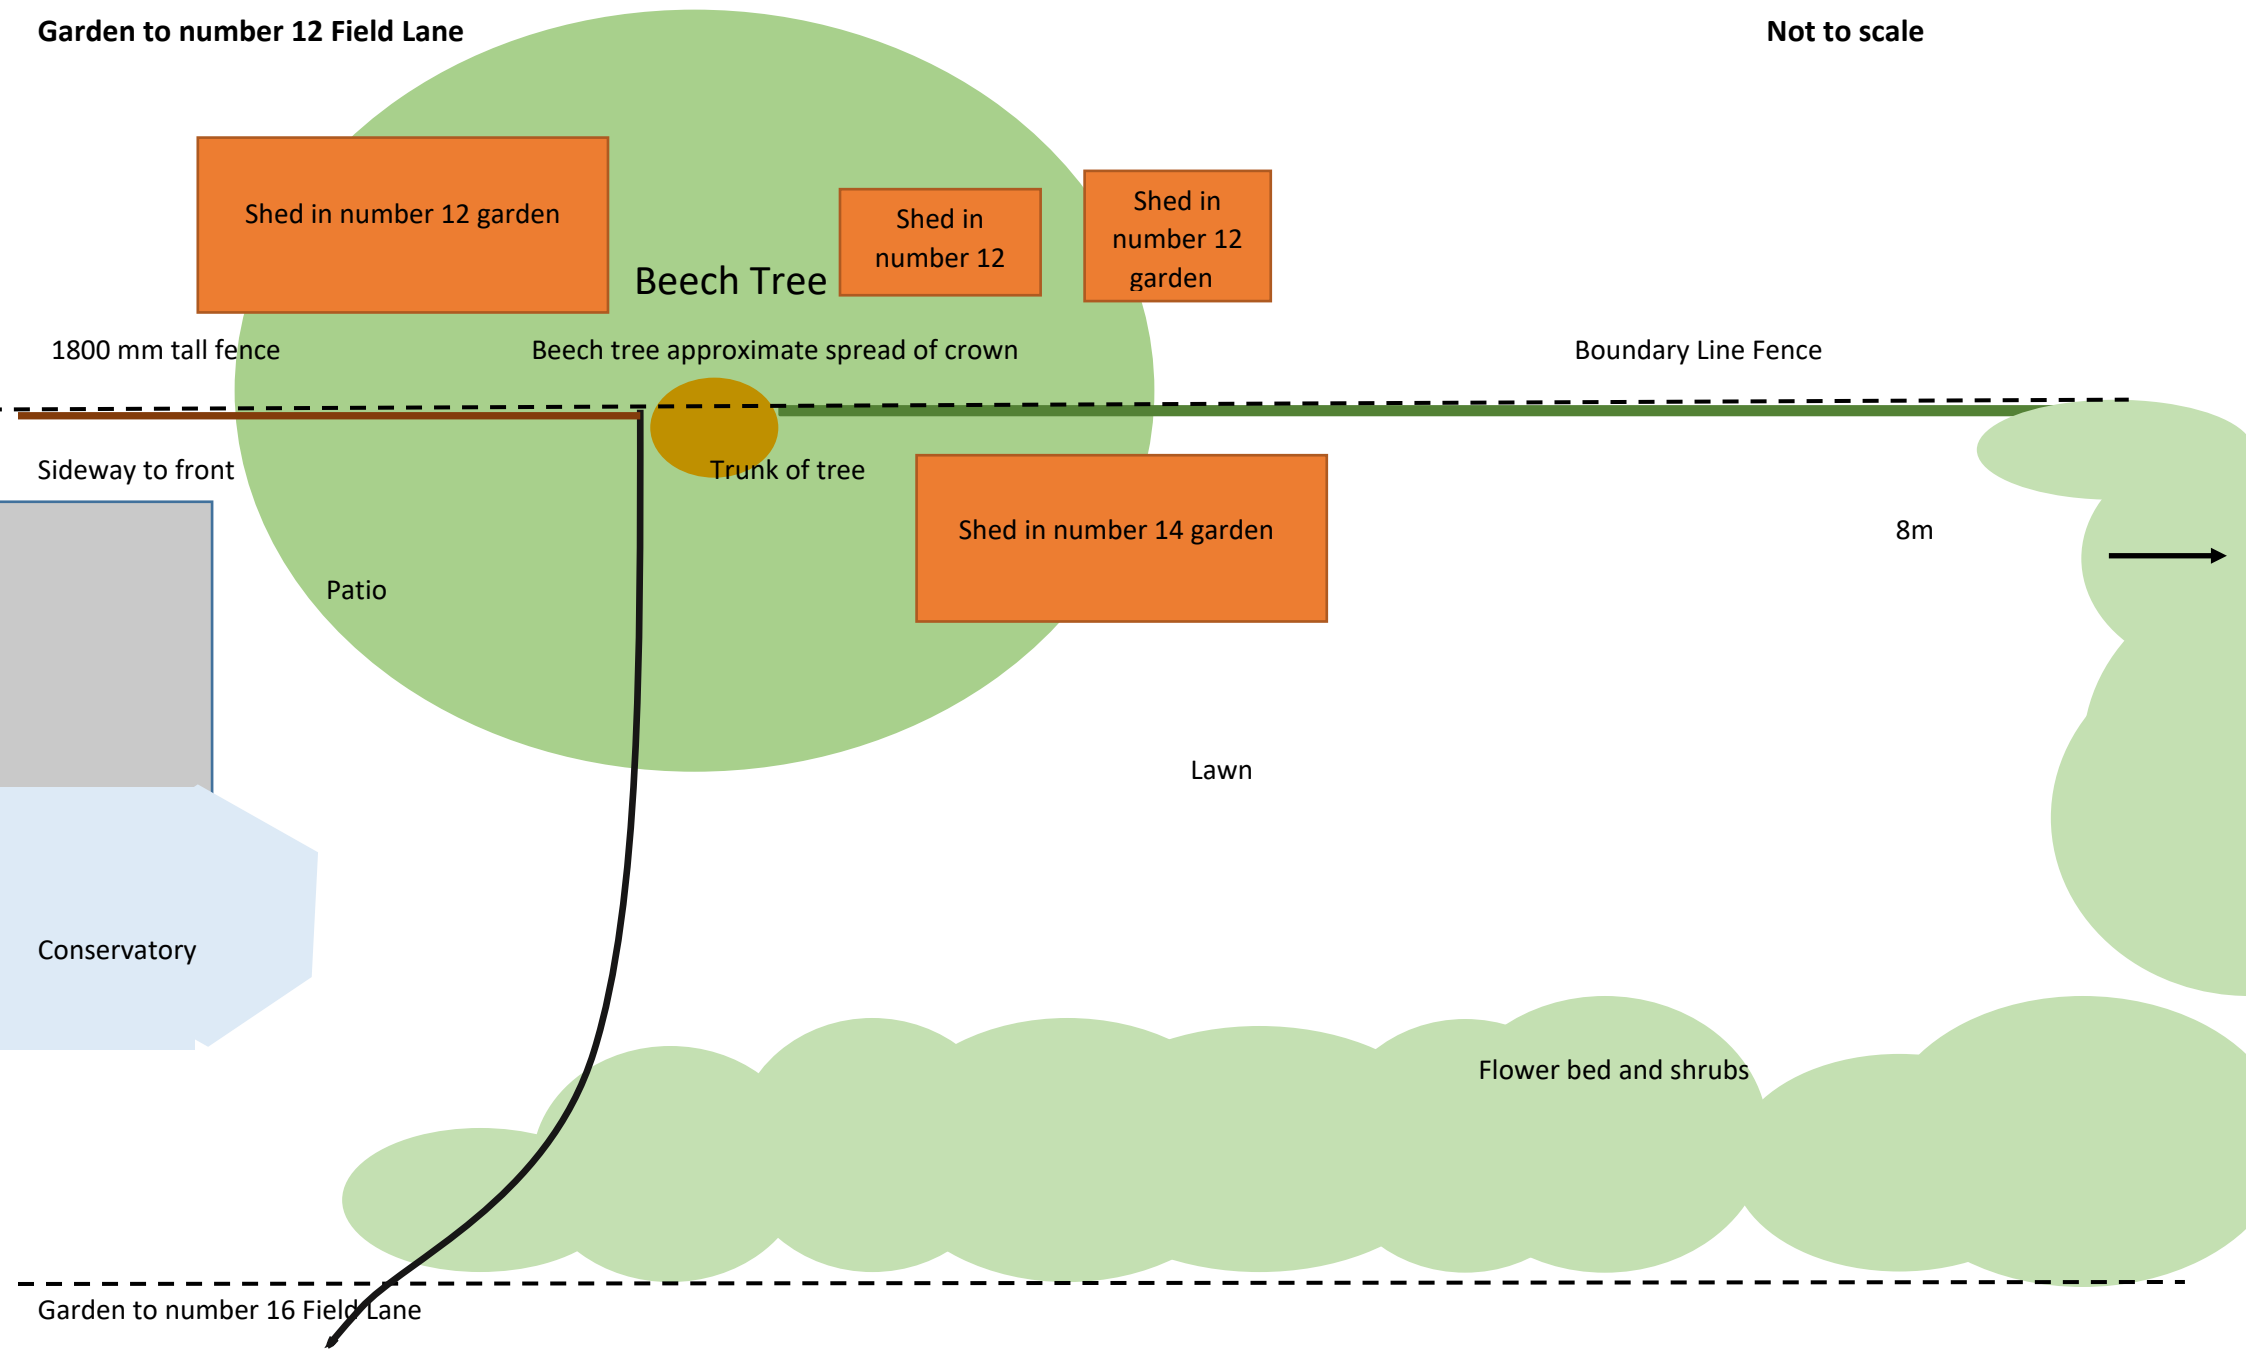

1800 mm tall fence

Beech tree approximate spread of crown

Boundary Line Fence

Sideway to front

Patio

Trunk of tree

Shed in number 14 garden

8m

Lawn

Conservatory

Flower bed and shrubs

Garden to number 16 Field Lane