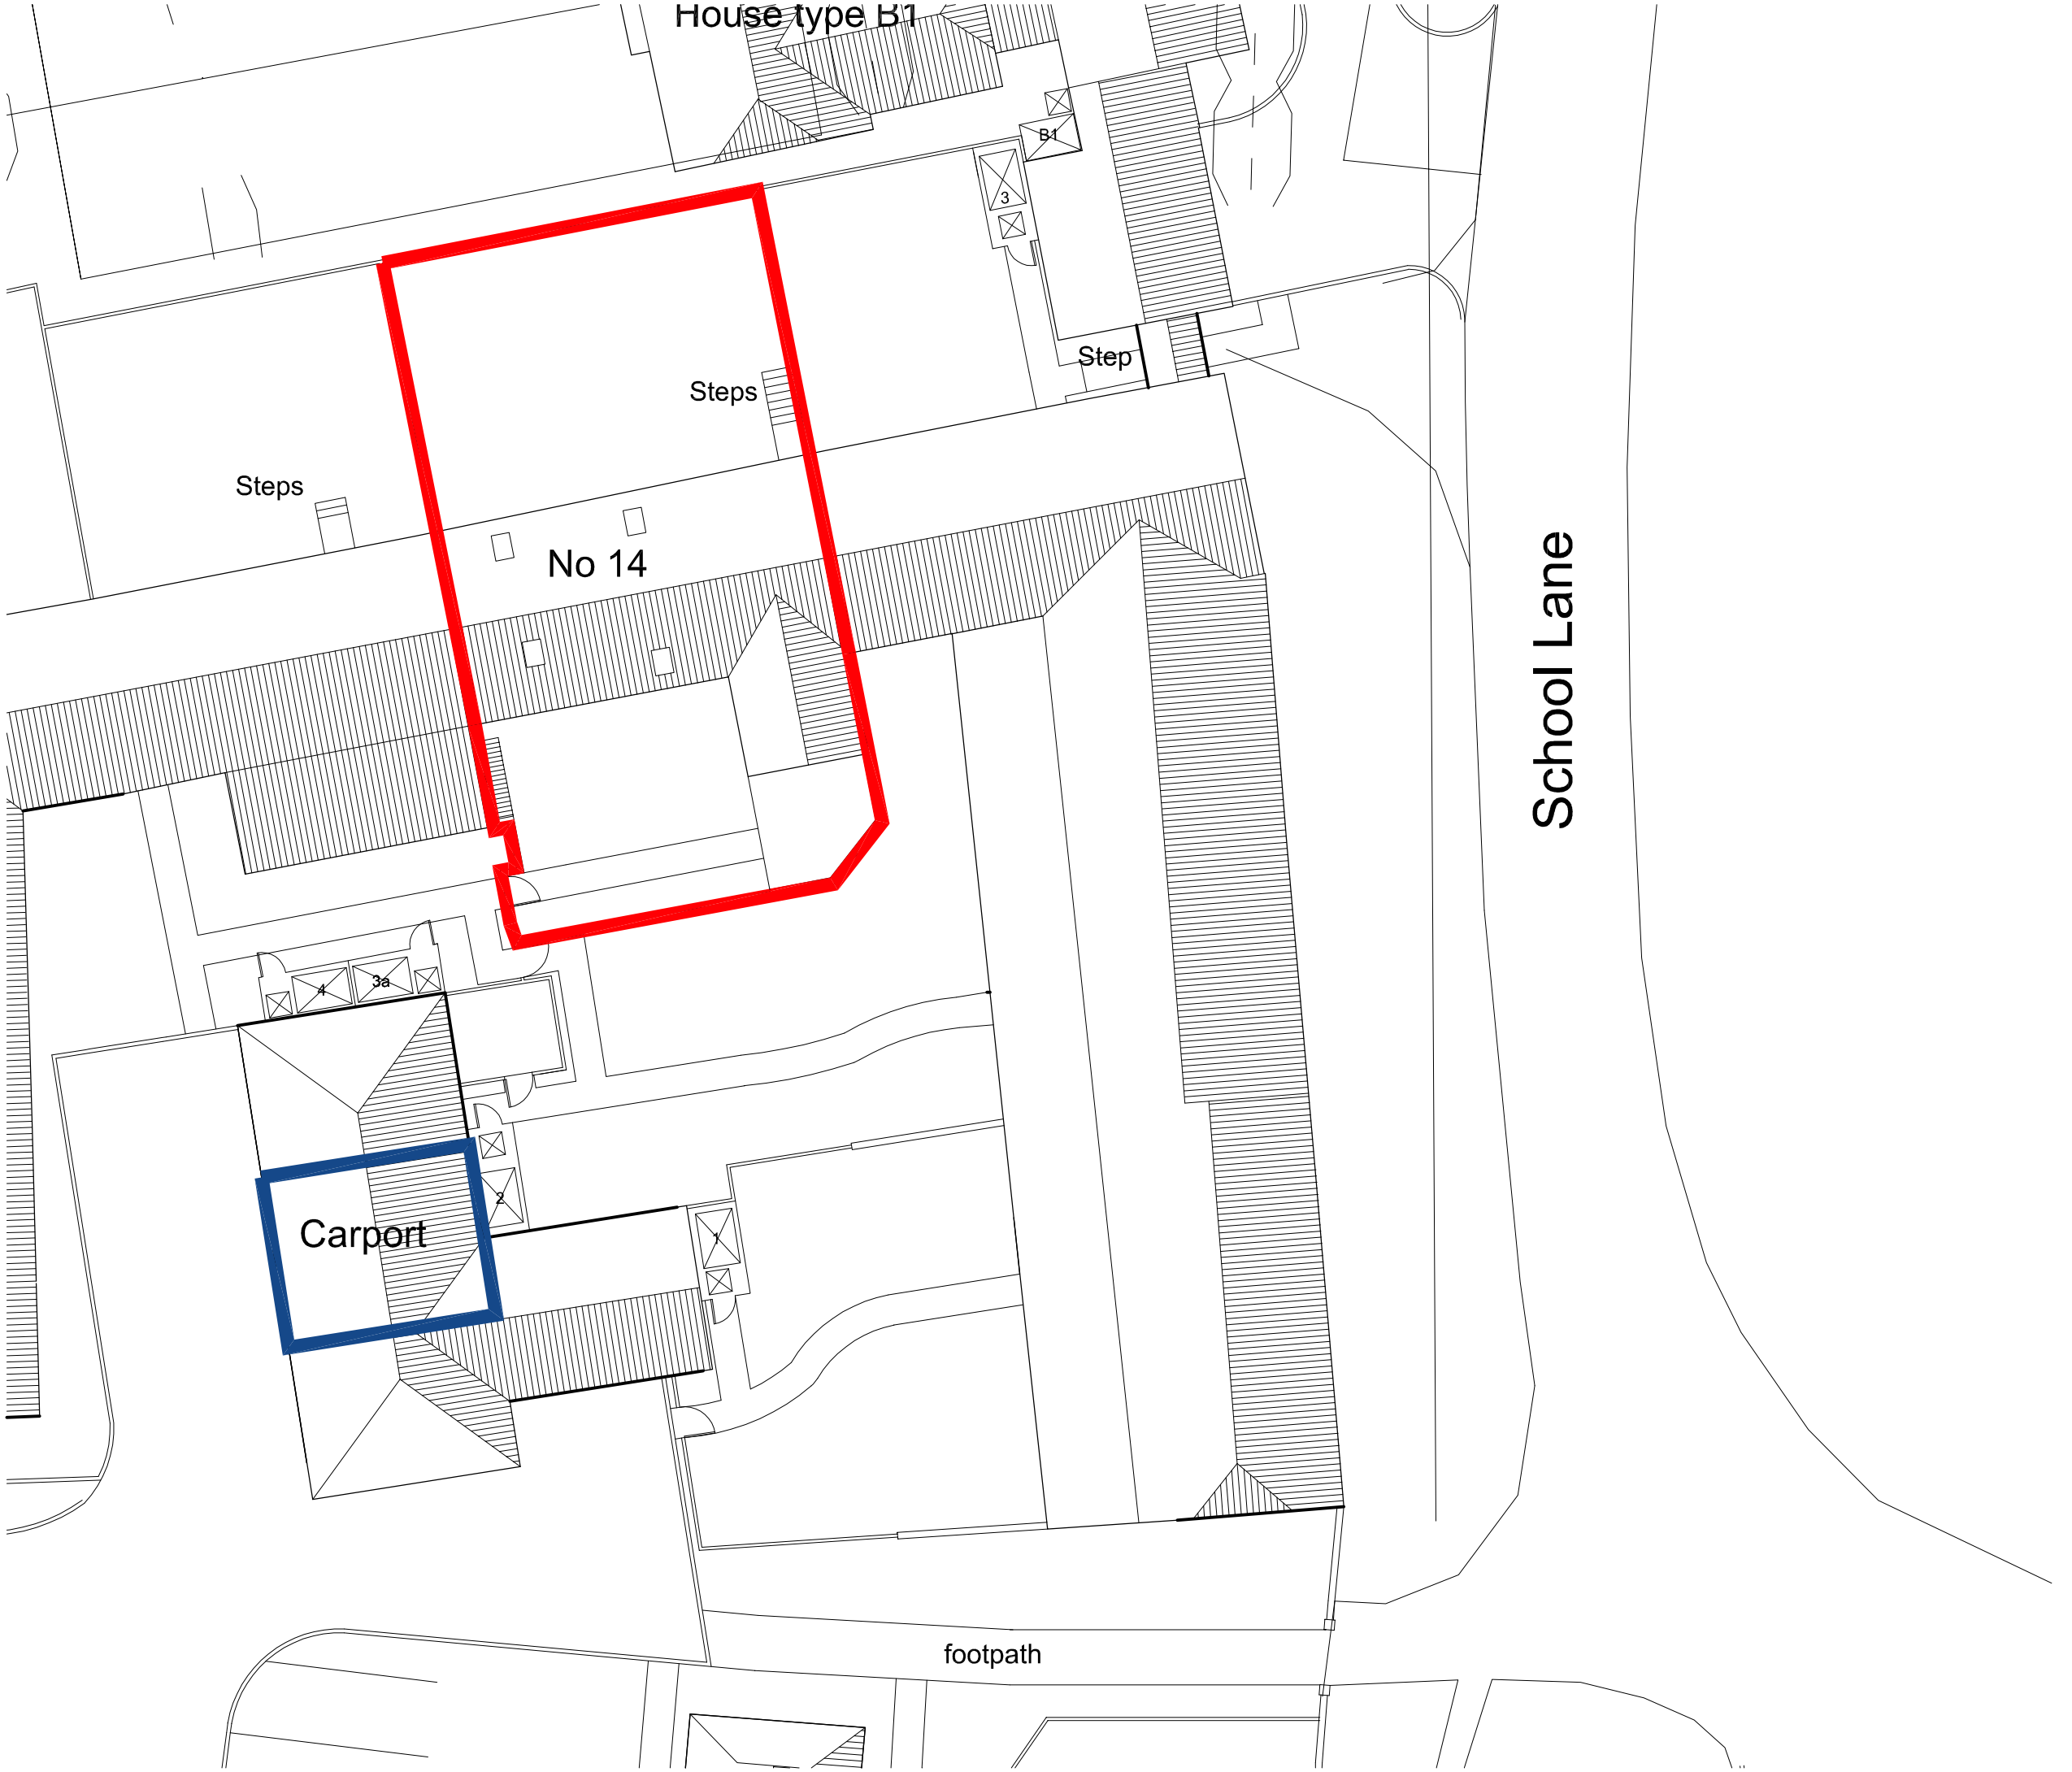

Responsibility is not accepted for errors made by others if scaling from this drawing
All construction information should be taken from figured dimensions only
All dimensions must be checked against onsite conditions prior to works
Discrepancies must be reported to the Architect or Contract Administrator before proceeding

THIS DRAWING IS COPYRIGHT ©

N

A 2018.05.23 Roof lights added to No. 14

John Tilley BA (Hons) Dip Arch
Chartered Architect RIBA
a: Windermere, Ogbourne, Colerne, Wiltshire, SN14 8DJ
m:07941341406
e: johntilleyarchitect@gmail.com

0 2 4 8 12m

Project
14 Westbury Farm Close
Great Offley, Herts SG5 3FL

Detail
Existing GA
Block plan

Drawing Number	Revision
1108/002	**A**
Project Status	Date
Survey	April 2018
Scale	Sheet Size
1:200	A3