This drawing is the property of Octagon Design & Consultancy (ODC) and is issued on the condition that it is not reproduced or copied to any unauthorised person. All stated dimension are in millimetres, levels in metres. All dimensions should be checked on site & ODC to be informed of any discrepencies.



EXISTING REAR ELEVATION

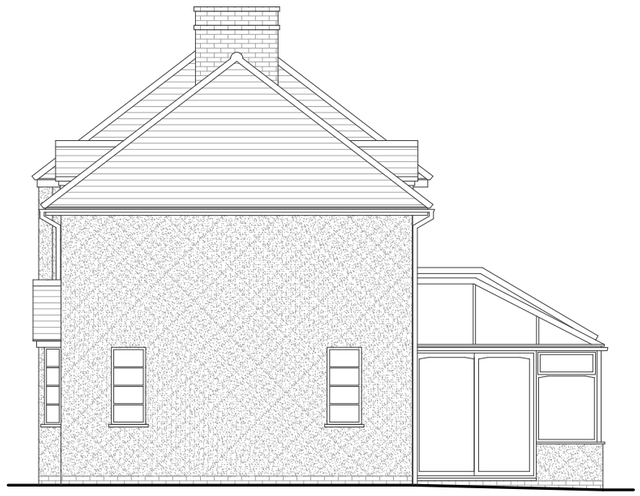

EXISTING SIDE ELEVATION

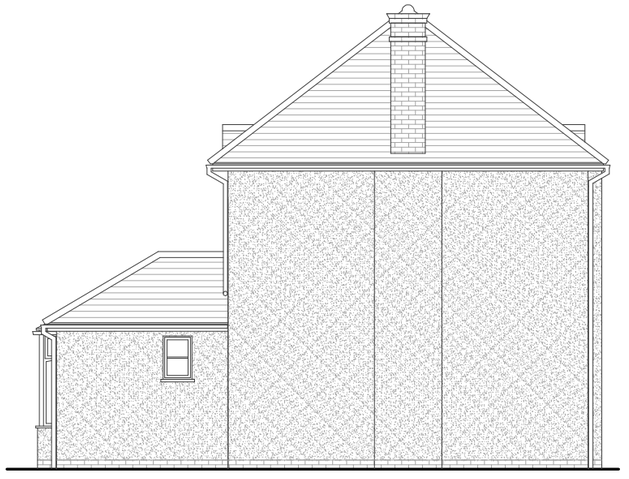

EXISTING SIDE ELEVATION



PROPOSED REAR ELEVATION

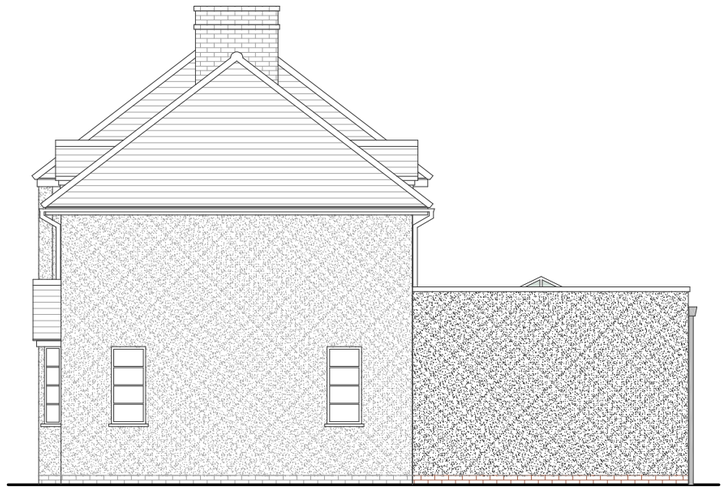

PROPOSED SIDE ELEVATION



PROPOSED SIDE ELEVATION

Scale Bar 1:100 0 1 2 3 4 5 6 7 8 9 10m

Scale Bar 1:50 0 1 2 3 4 5m

PLANNING DRAWING

Rev	Description	Date

Existing & Proposed Elevations

1 Cowslip Hill, LETCHWORTH, Herts SG6 4HN

Drawing No: ODC-18/04.01 Scale: 1:100 Date: January 2018

Octagon Design & Consultancy

2a Bournemouth Rd - STEVENAGE - Herts SG1 2PN
e: trj13@icloud.com
m: 07831 146756