
THIS DRAWING MUST NOT BE REPRODUCED WHOLLY OR
IN PART WITHOUT PRIOR PERMISSION © TEMPIETTO LTD

0 1 2 3 4 5m
1:50

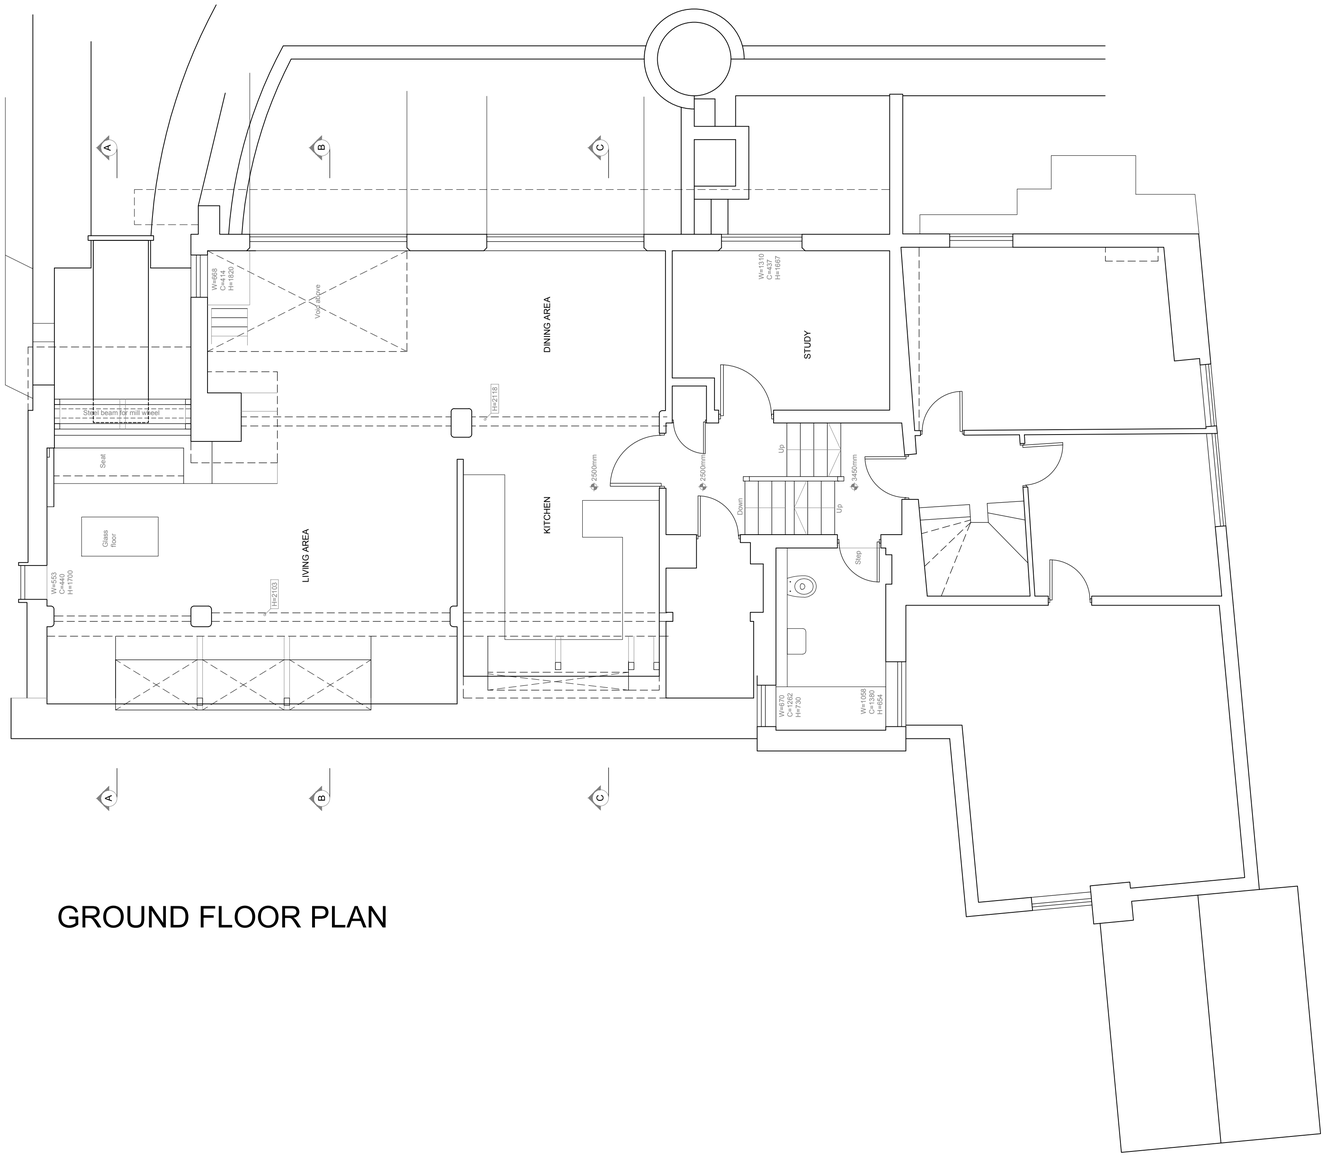

GROUND FLOOR PLAN

Rev.	Date	Amendment
D	21.03.2018	Title block updated
C	18.03.2018	Revised following check dimensions from client
B	05.03.2018	Landscaping added
A	22.01.2018	Revised following measurements on site.

THE MILL, MILL STREET, ASHWELL
HERTFORDSHIRE SG7 5LU

Proposed rear extensions and alterations
for
Mr & Mrs T Kemp

Drawing Title
SURVEY
GROUND FLOOR PLAN

TEMPIETTO ARCHITECTS
The Studio 9 London Road Aston Clinton Buckinghamshire HP22 5HG
T: 01296 634944 E: architects@tempietto.co.uk www.tempietto.co.uk

Drawing No. 2114 / 03D
Scale: 1:50 @ A1
Date: Oct.2017