THIS DRAWING MUST NOT BE REPRODUCED WHOLLY OR
IN PART WITHOUT PRIOR PERMISSION © TEMPIETTO LTD

0 0.5 1 1.5 2m
1:20

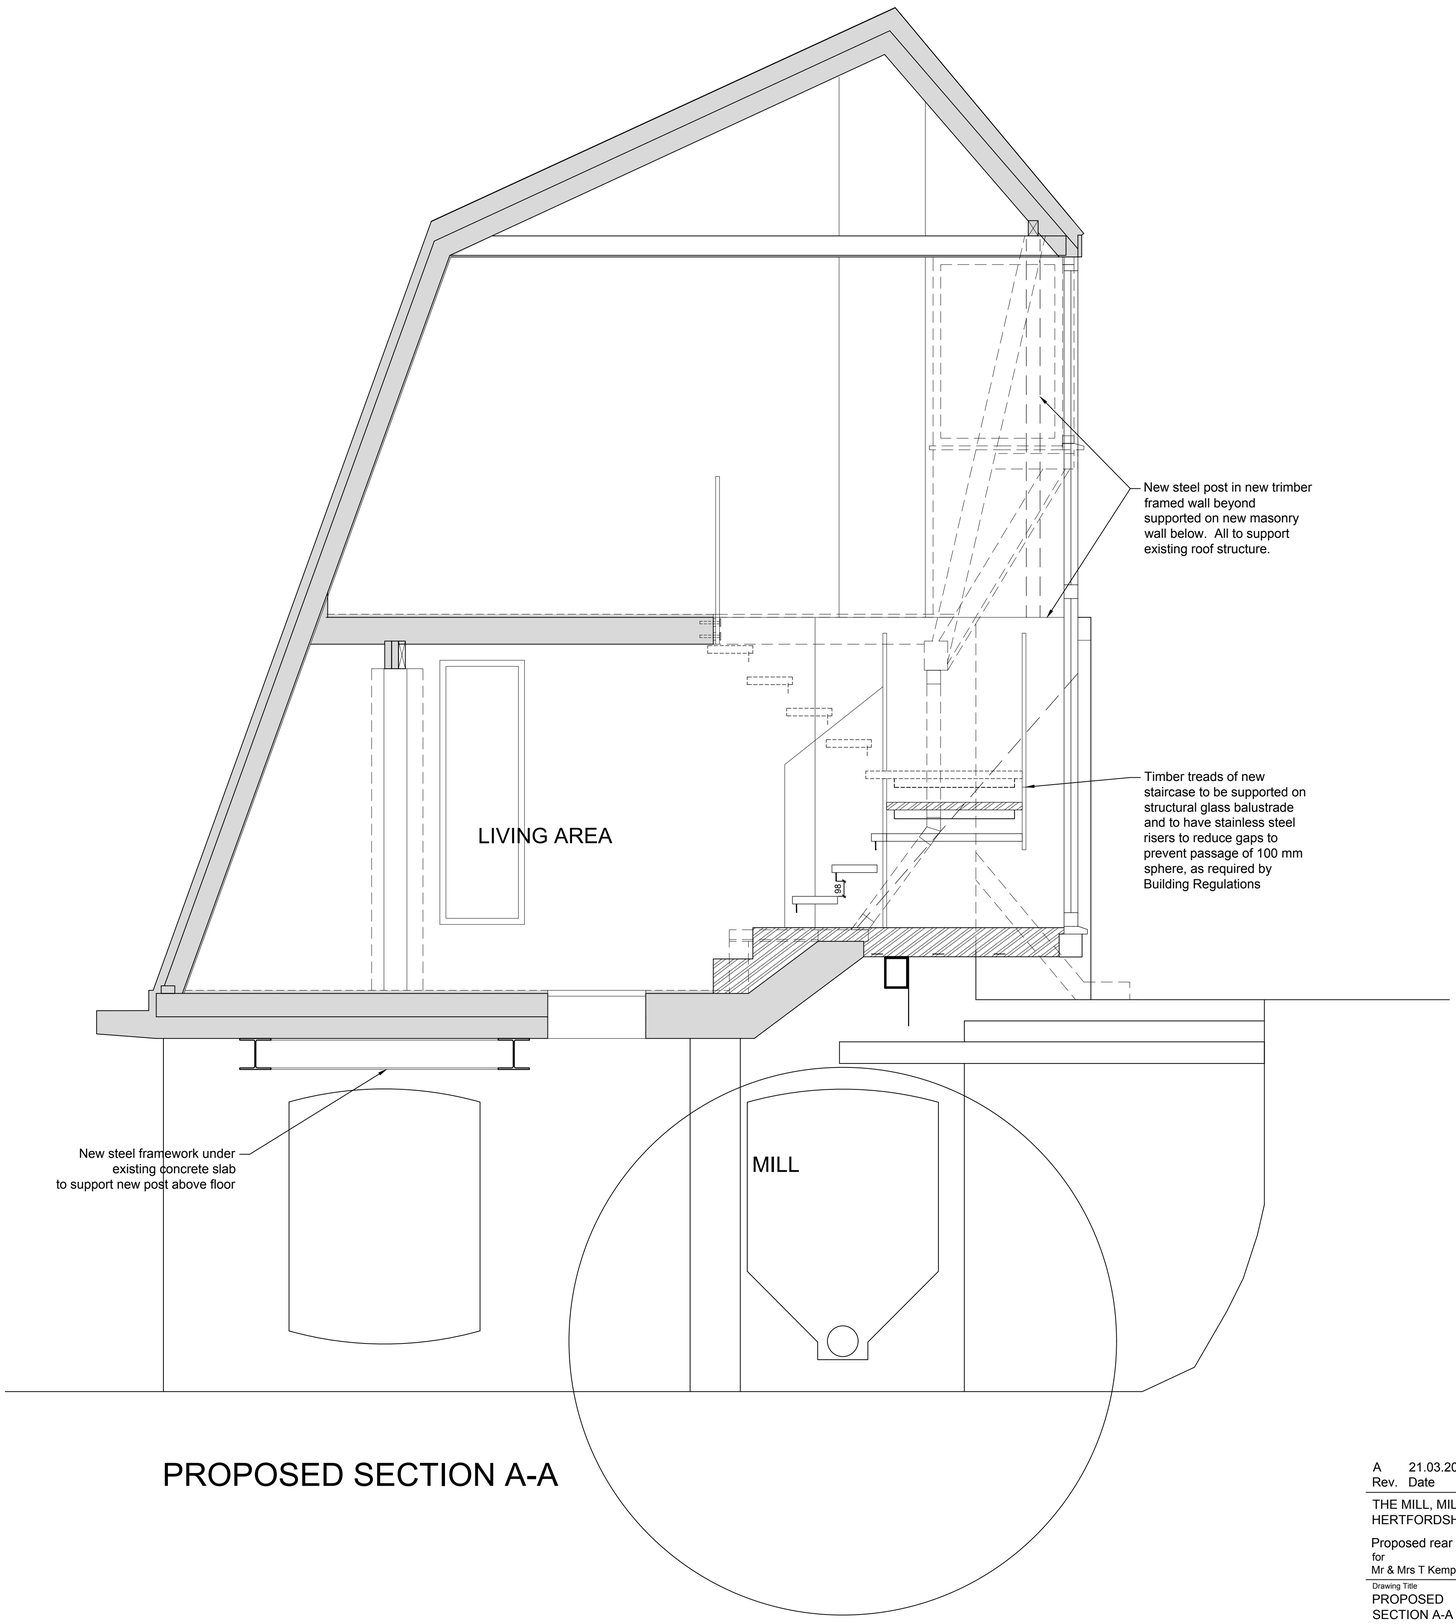

PROPOSED SECTION A-A

Rev.	Date	Amendment
A	21.03.2018	Title block updated

THE MILL, MILL STREET, ASHWELL
HERTFORDSHIRE SG7 5LU

Proposed rear extensions and alterations
for
Mr & Mrs T Kemp

TEMPIETTO ARCHITECTS
The Studio 9 London Road Aston Clinton Buckinghamshire HP22 5HG
T: 01296 634944 E: architects@tempietto.co.uk www.tempietto.co.uk

Drawing Title
PROPOSED
SECTION A-A

Drawing No. 2114 / 14A

Scale: 1:20 @ A1 Date: JAN 2018