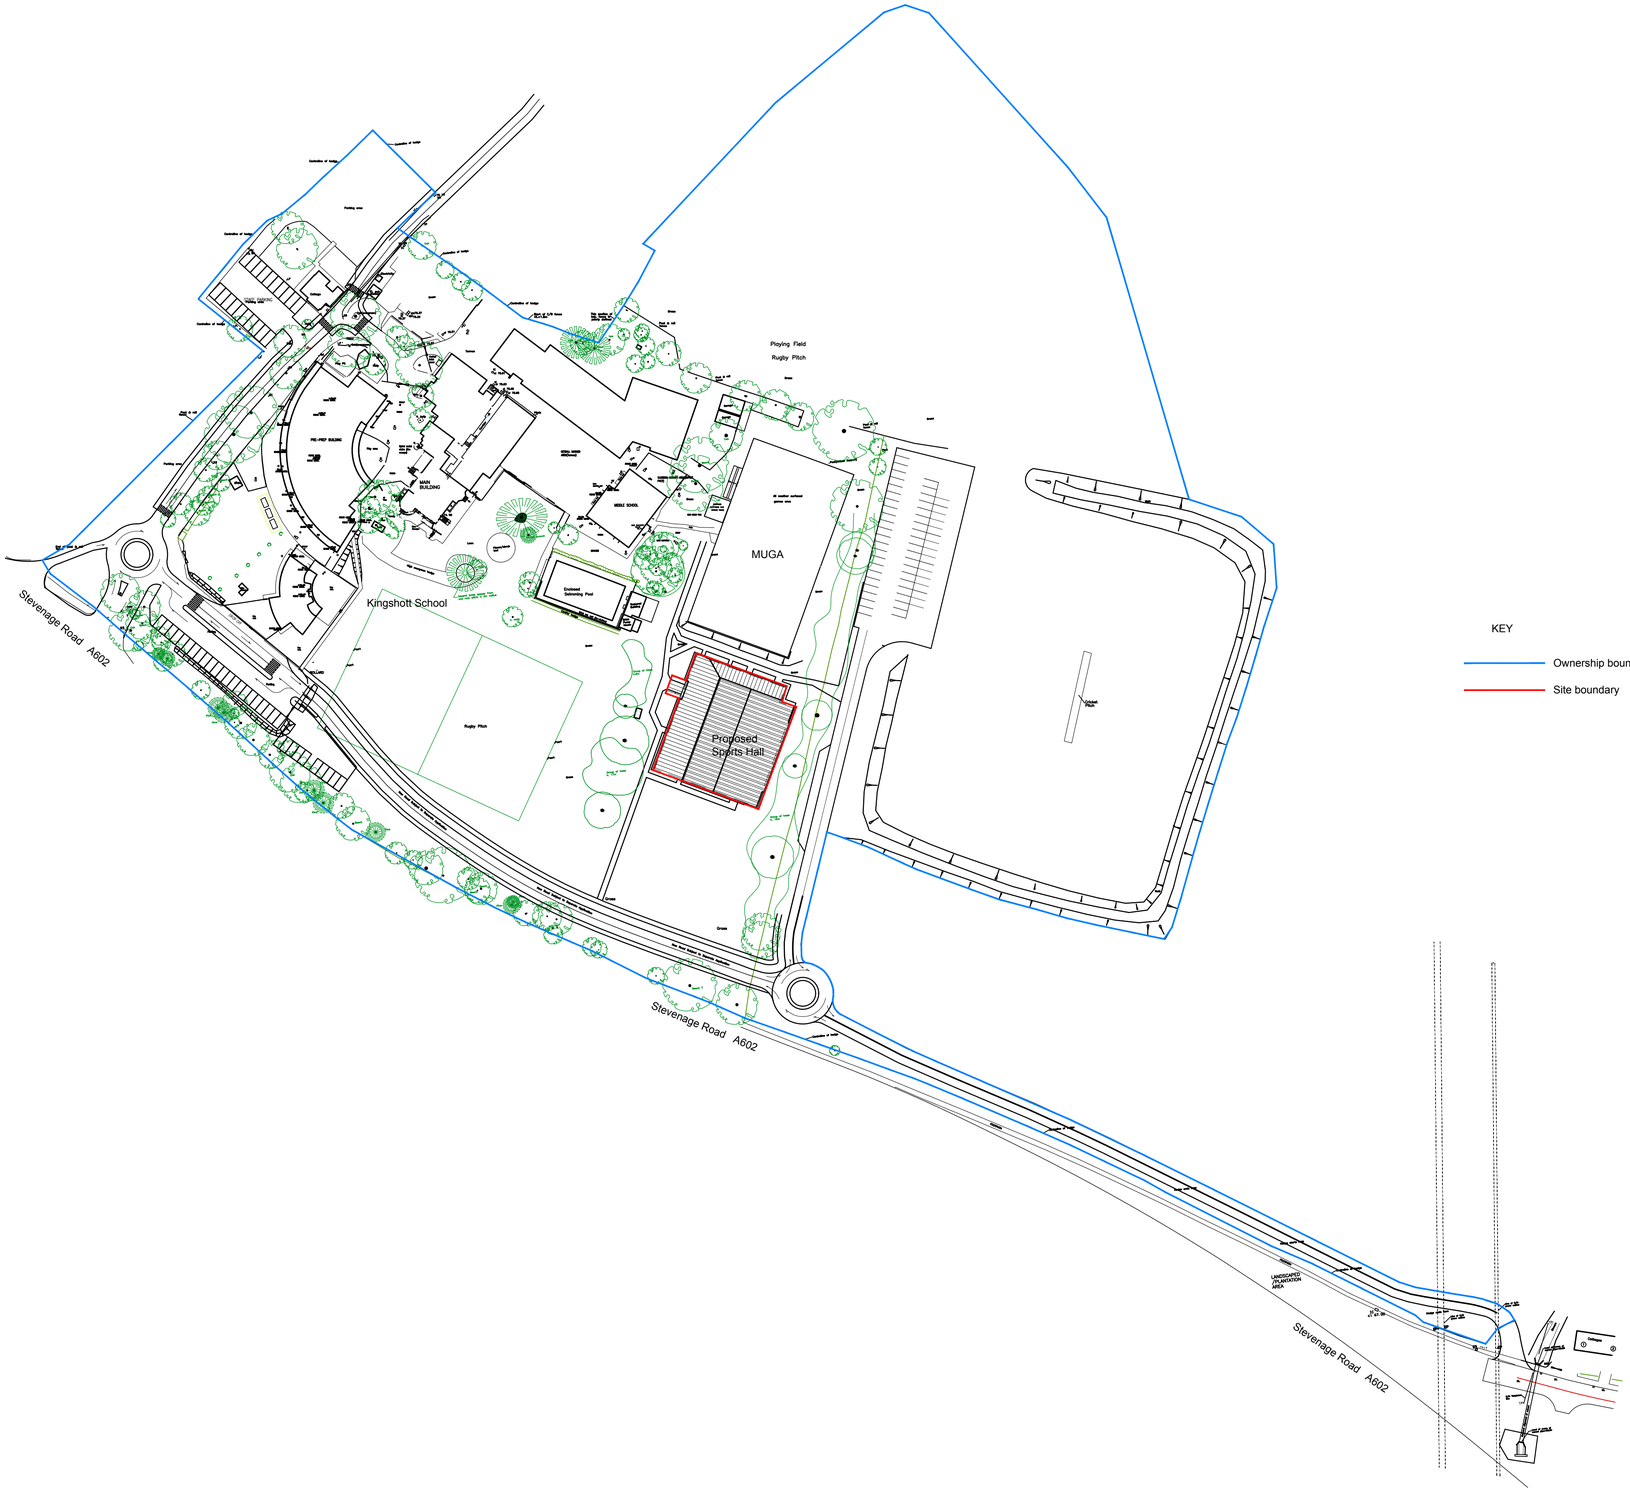


KEY

Ownership boundary

Site boundary

0m 20m 40m 60m 80m

Scale 1:1000

All dimensions to be verified on site by Main Contractor before the start of any shop drawings or work whatsoever either on their own behalf or that of sub-contractors. Report any discrepancies to the Contract Administrator at once. This drawing is to be read with all relevant Architect's and Engineer's drawings and other relevant information.

© Ingleton Wood LLP Do Not Scale

NOTES:

Rev:	Date:	Description:	Chk:	Apr:
C2	30/5/18	Boundaries added as NHDC request	-	-
C1	02/11/17	Construction Issue	-	-

Ingleton Wood

Vision, form and function

Billericay
Cambridge
Colchester
London
Norwich

Billericay
10 Lake Meadows Business Park
Woodbrook Crescent
Billericay CM12 0EQ
T: 01277 637800
www.ingletonwood.co.uk

Project No:
500453

Project:
Kingshotts School
St Ippolyts
Hitchin
Hertfordshire SG4 7JX

Drawing Title:
Proposed Sports Hall
Location Plan

Client:
T.J. Evers Ltd

File Ref: KSHOTT - IW - XX - XX - DR - A - 1003 | Version: C2

Status: B1 | Purpose of Issue: Construction | Scale: 1:1000 | Size: A1