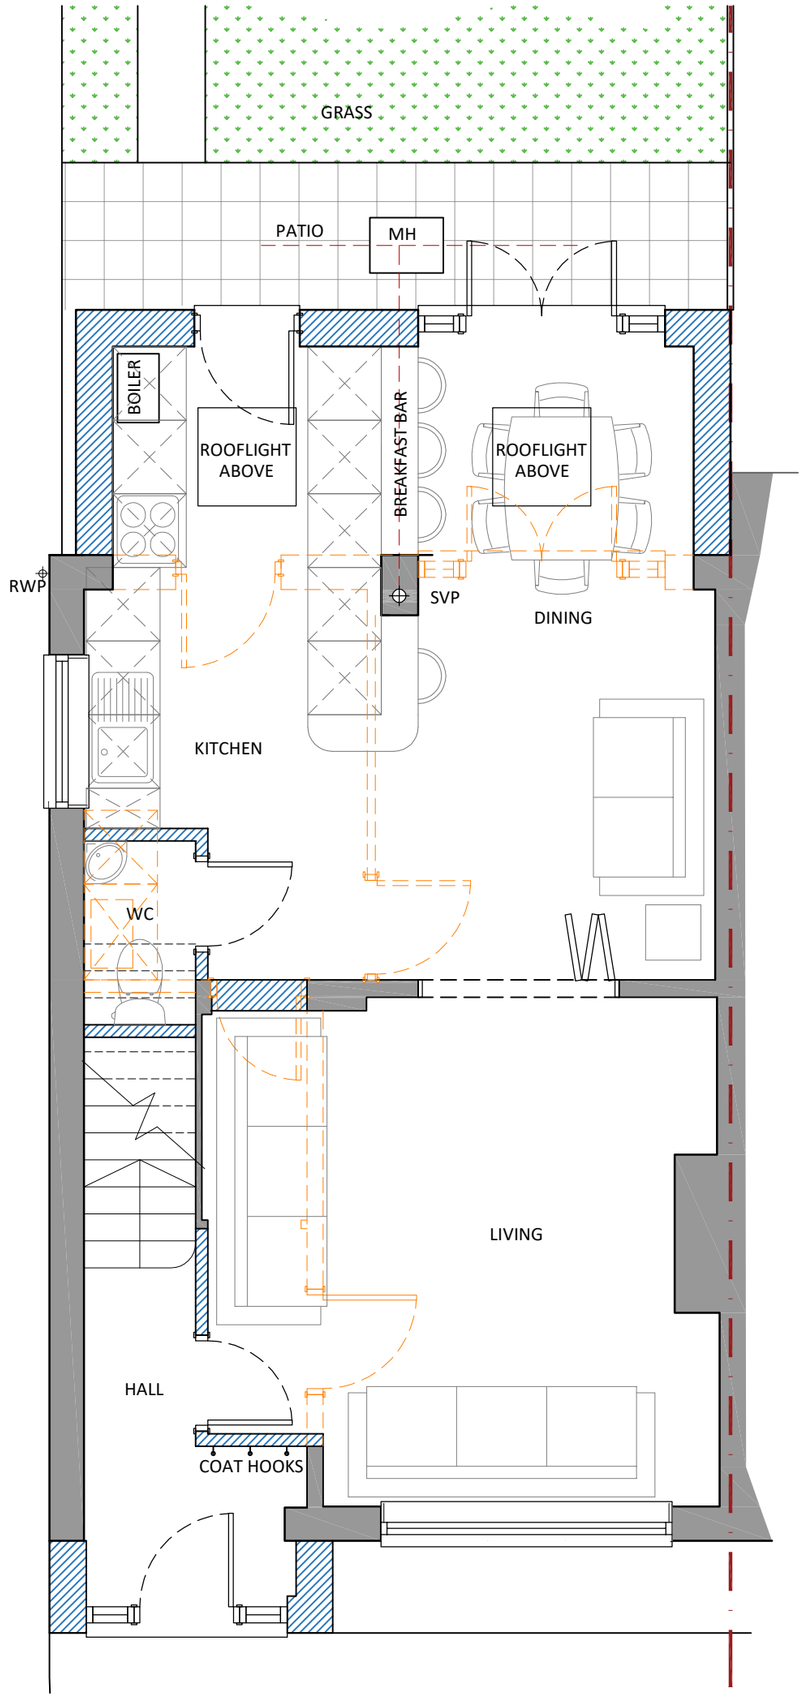


PROPOSED GROUND FLOOR PLAN
1:50

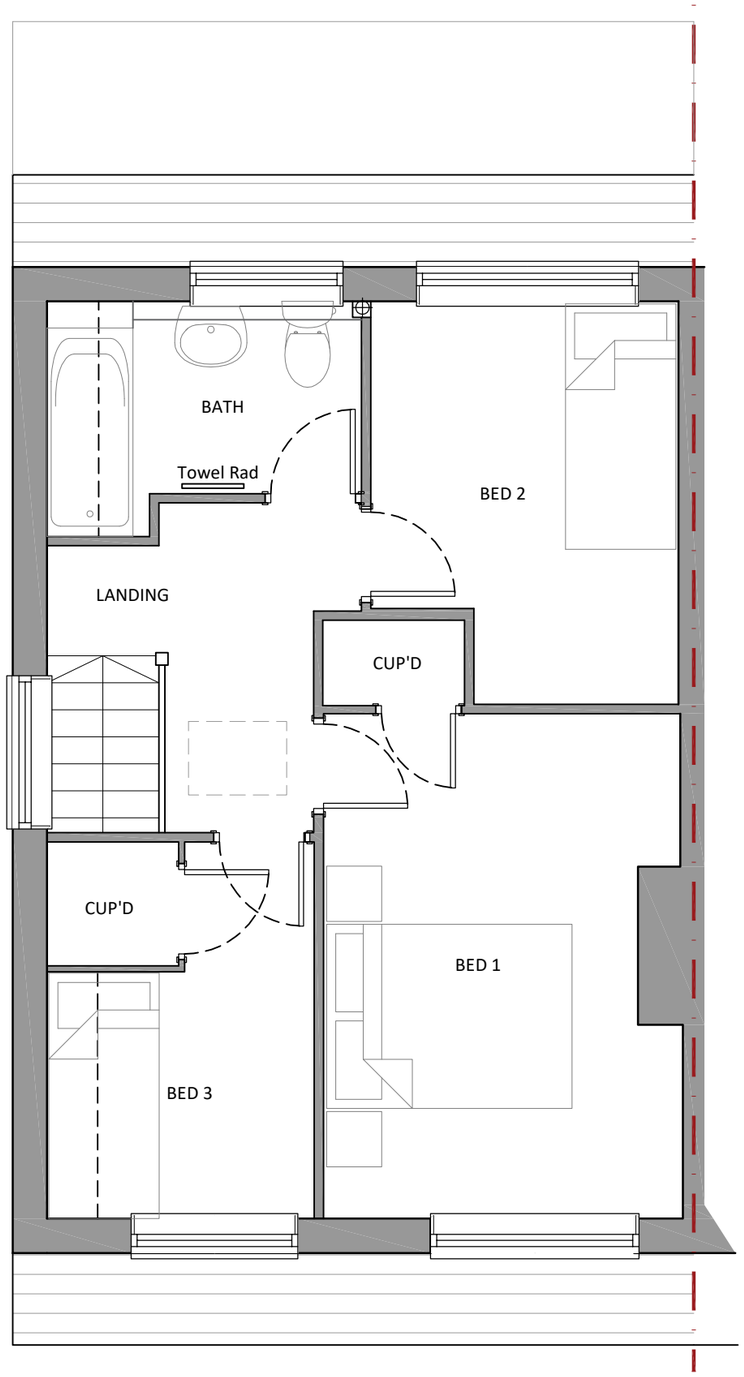


PROPOSED FIRST FLOOR PLAN
1:50

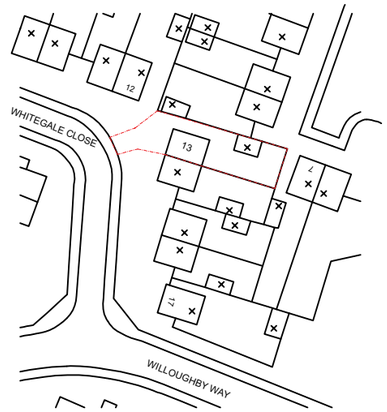


SITE LOCATION PLAN
1:1250

NEW ELEMENTS

EXISTING ELEMENTS

Scale @ 1:50

2.5m 2m 1.5m 1m 0.5m 0m

Scale @ 1:1250

60m 50m 40m 30m 20m 10m 0m

| | | | | |
|---|---|---|---|---|
| REVISIONS | | | | |
| DRWG No. | 2018 | 02 | PL | 100 |
| CLIENT | MR KEVIN CREESE | | | |
| PROJECT | 13 WHITEGALE CLOSE, HITCHIN, SG4 9LP | | | |
| TITLE | PROPOSED PLANS | | | |
| DATE | 03/18 | SCALE | AS SHOWN | |
| | | | | |
| DRAWN | LWA | CHECKED | | |