




Key Plan 1:2500

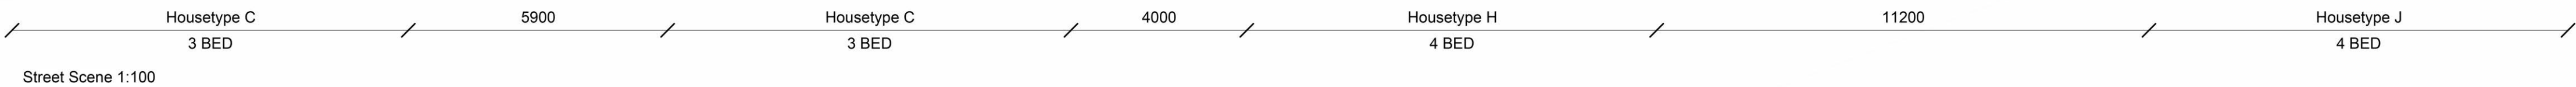

Client:
Hill Residential Limited
The Courtyard, Abbey Barns,
Ickleton, CB10 1SX

Project:
Land off Gray's Lane & Crow Furlong,
Hitchin, Hertfordshire

Drawing:
Street Scenes 3 (Plots 1, 8-10)

Scale:	Date:	
As indicated	@A1	June 2025
Drawn By:	Checked By:	Revision:
CK	PD	
Drawing No:		
181-PS-2-502		

THIS DRAWING IS A COPYRIGHT
All dimensions to be checked on site or in the workshop before work commences.
Only figured dimensions to be worked to. Any discrepancies to be reported to the Architect.