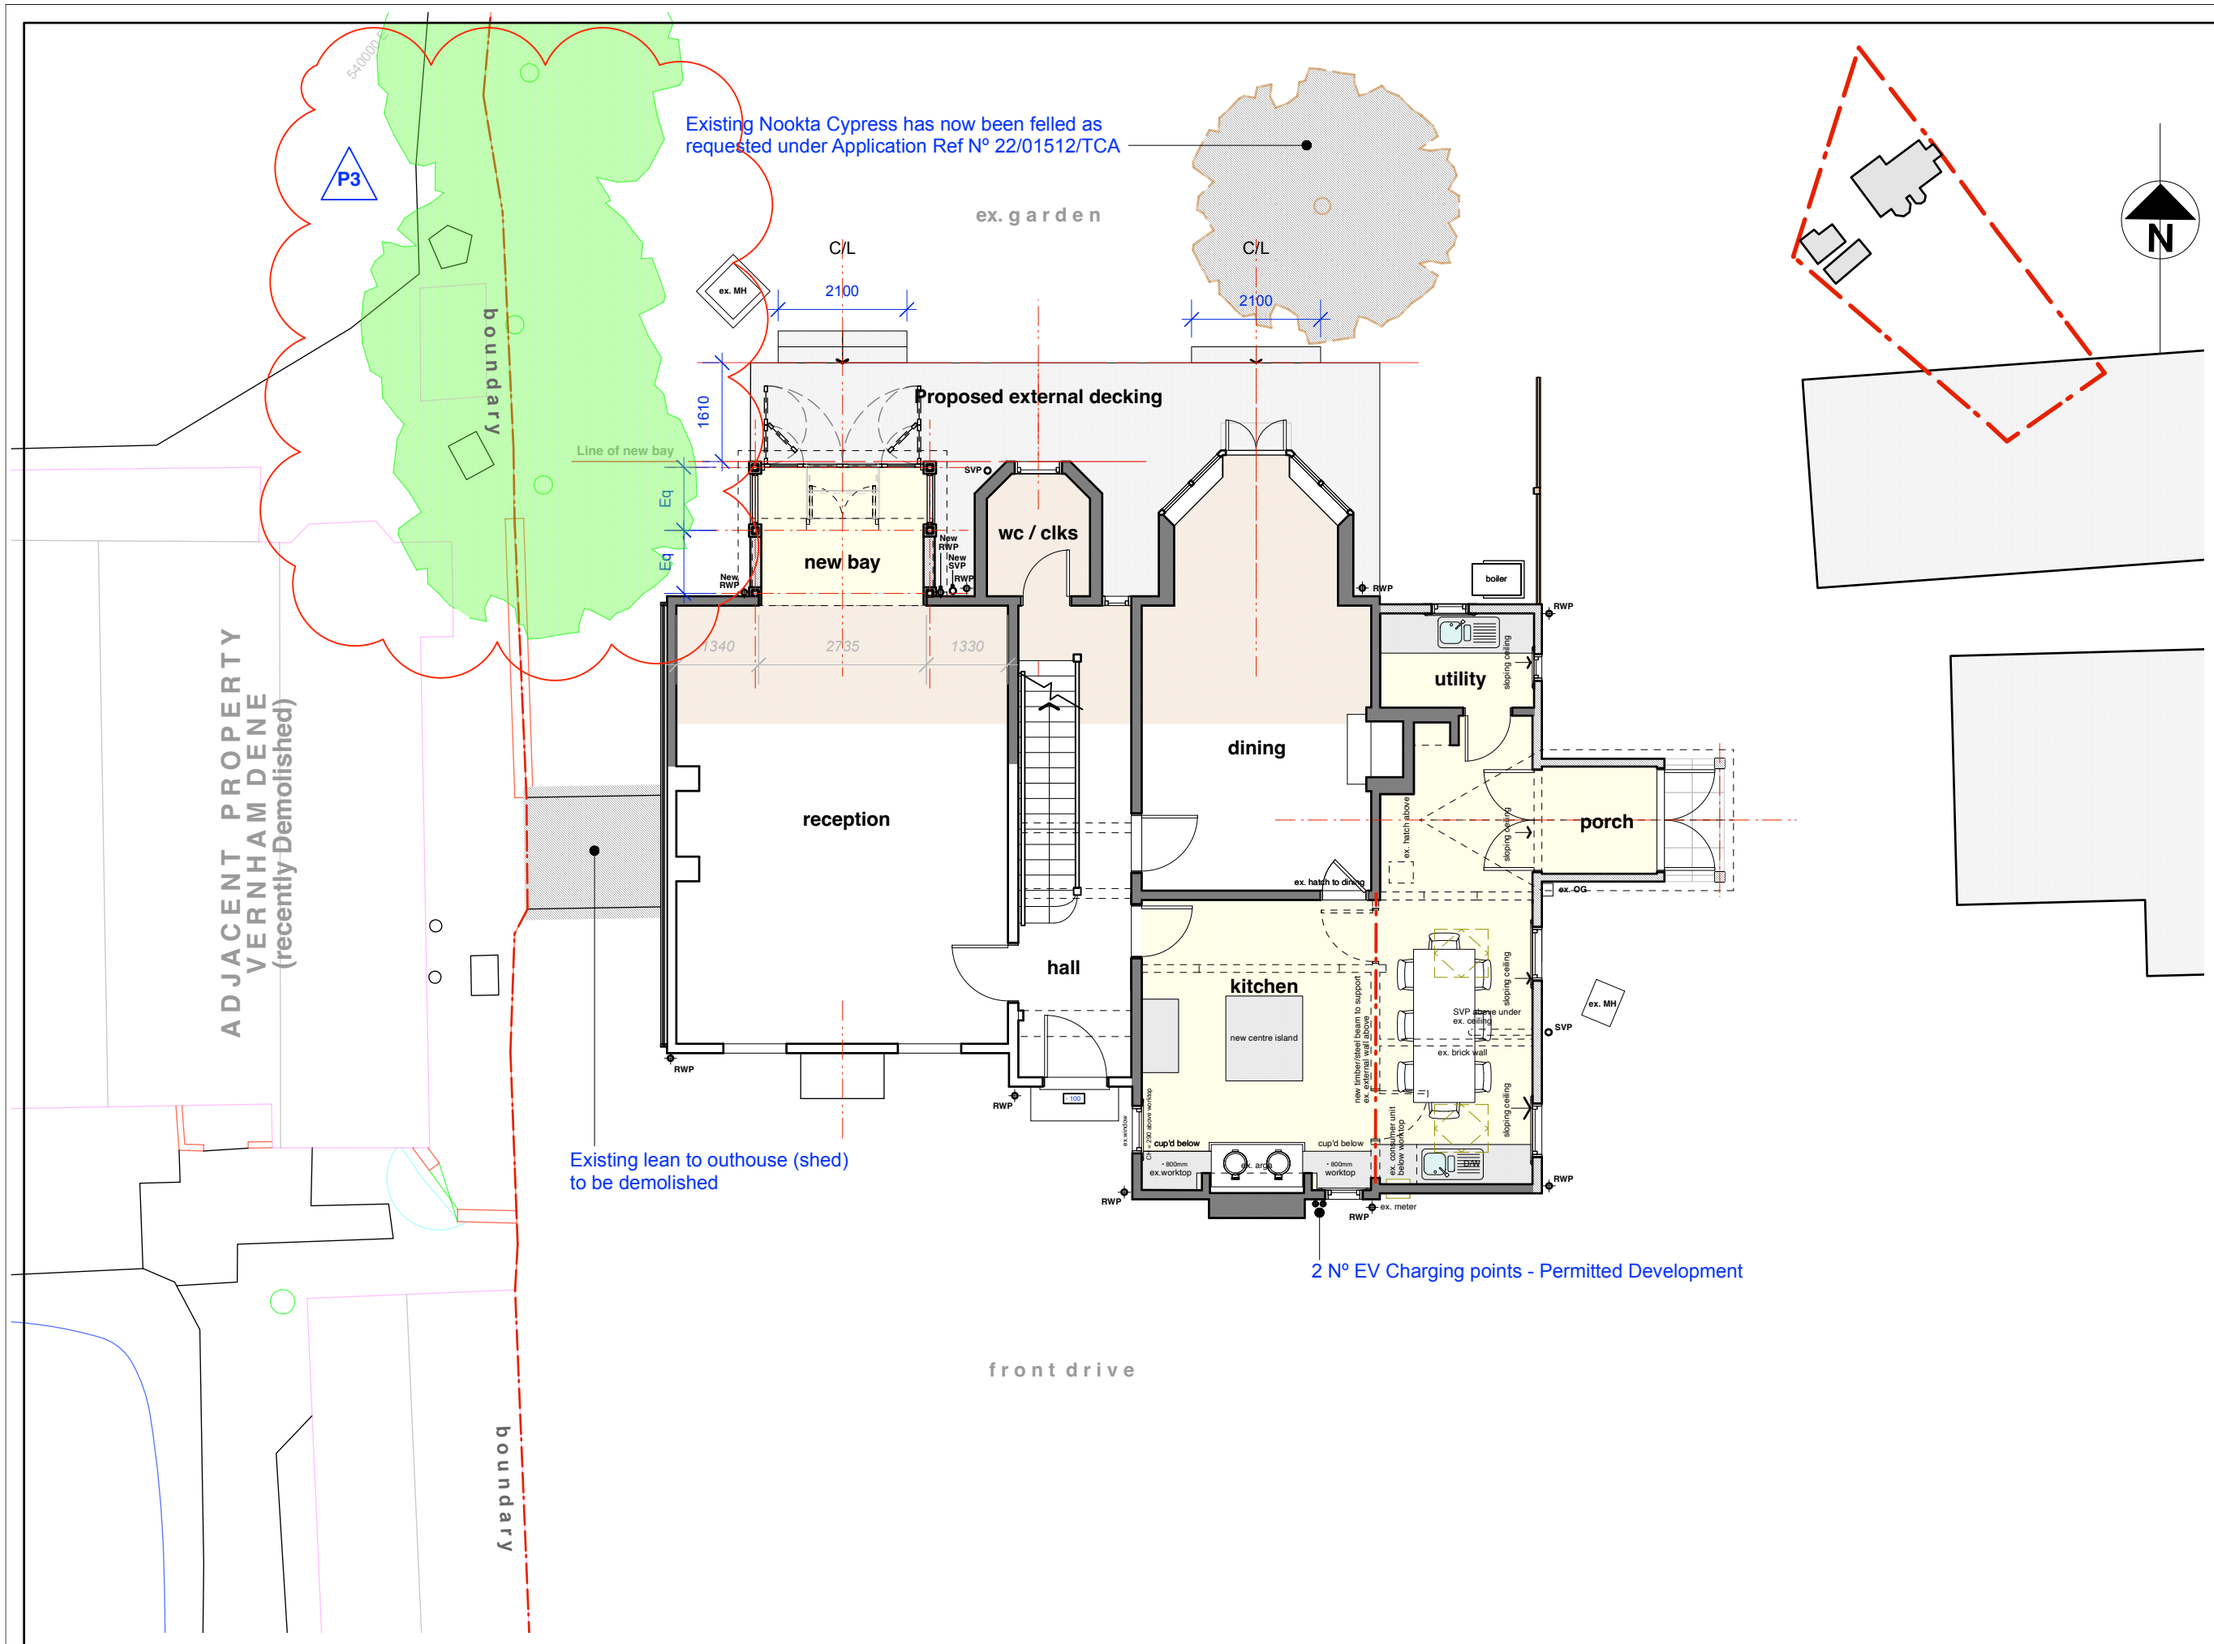

1 **Proposed Ground Floor: scale 1:100**

0 1.0m 2.0m 3.0m 4.0m

Scale 1:100 @ A3

general notes

This drawing must not be scaled except for Planning purposes.
All setting out must be checked out on site.
All levels must be checked on site and refer to Ordinance Datum Newlyn unless alternative given
Any discrepancy between the drawing and site conditions are to be notified to Sapele Design in writing without delay
This drawing must be read in conjunction with the relevant specification clauses
All fixings and weatherings must be checked on site
This drawing must not be used for land transfer purposes.
This drawing must not be used on site unless issued for construction - see status on this drawing.

notes

P3	Extg. trees shown shaded adjacent to new rear bay window for clarity.	26.06.25
P2	**PLANNING ISSUE: Re-submitted** Notes added and altered to suit	16.07.23
P1	**PLANNING ISSUE**	04.01.23

client
Mr & Mrs T Martin

project
Studlands
High Street, BARLEY
Hertfordshire SG8 8HT

title
Ground Floor Plan
Proposed

scale: 1:100
date: April 2022

drawing no.: S1026 - PL24.P3
drawn:

status
PLANNING ISSUE

drawing status
PL = Planning: P = Preliminary: T = Tender: C = Construction

Sapele Design Limited
Courtyard Cottage
Manor Farm Barns
Church End
Barley Nr Royston
Hertfordshire SG8 8JW

T : 01763 849154
E: timothy@sapeledesign.co.uk

© 2022 Sapele Design Limited