




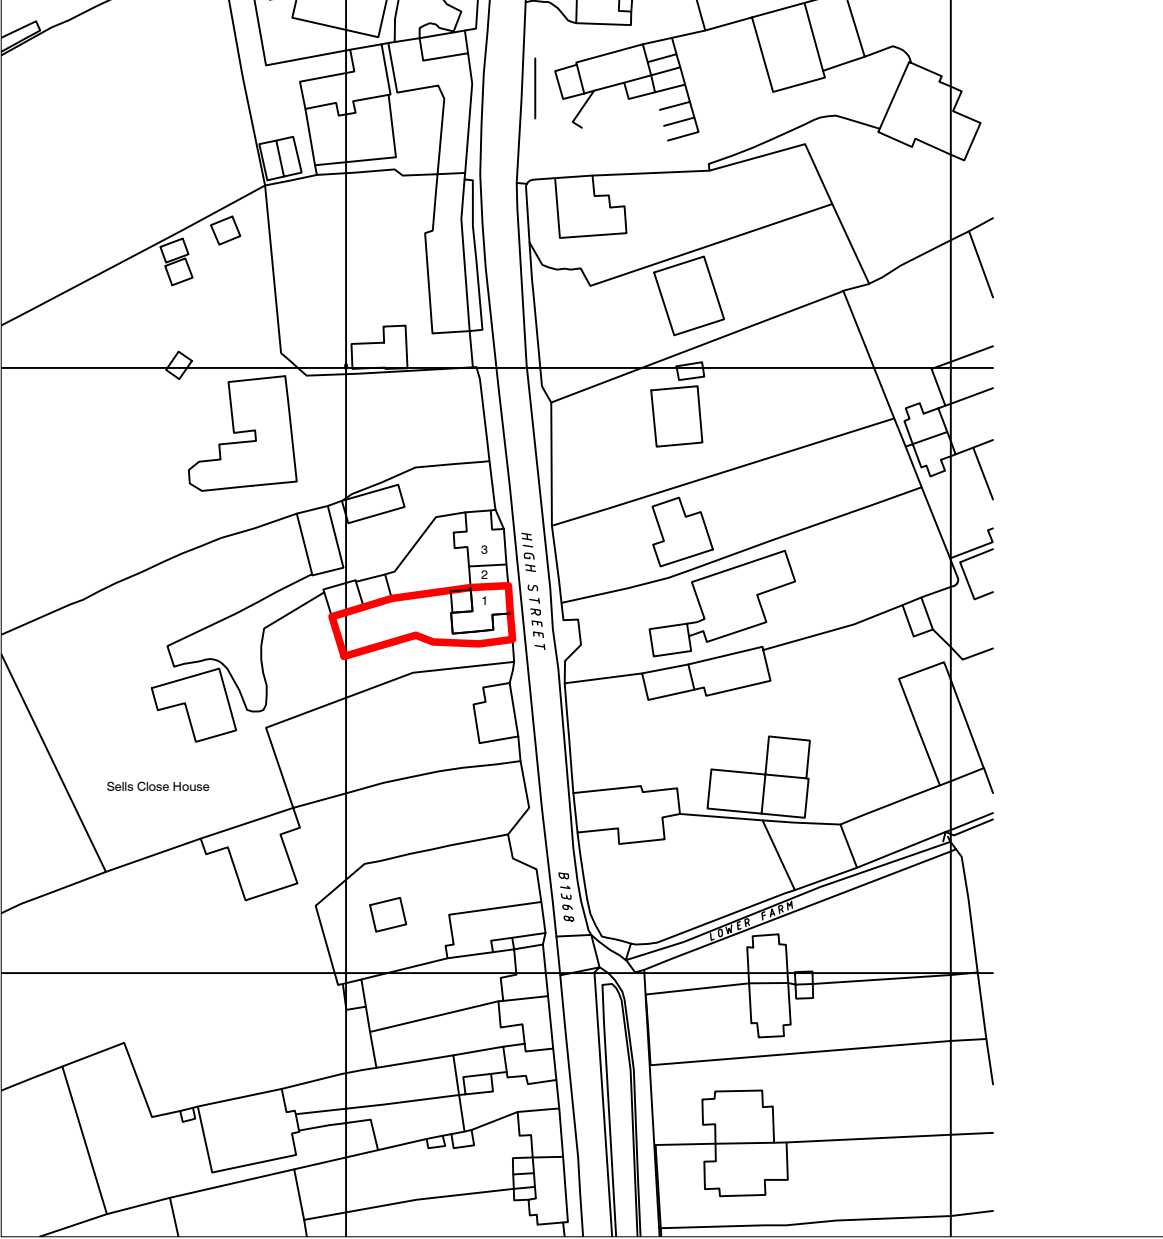

Block plan

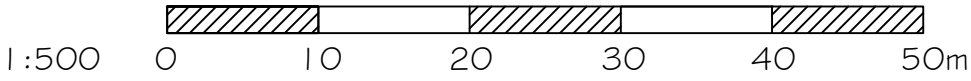

Location plan

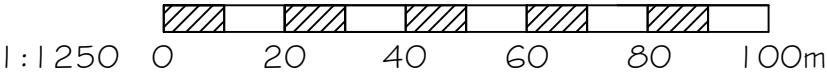

Loft conversion at
1 Sells Close Cottages, Barley
For Mr & Mrs Hedges

Block and location plan

SCALE 1:500, 1:1250 @A2 DWG No. 2316.020

DONALD PURKISS
ASSOCIATES
chartered architects

1A KING STREET
SAFFRON WALDEN, ESSEX CB10 1HE
TEL: 01799 523087 & 527202

E-mail: dpa@purkissarchitects.co.uk

Copyright - Donald Purkiss and Associates