



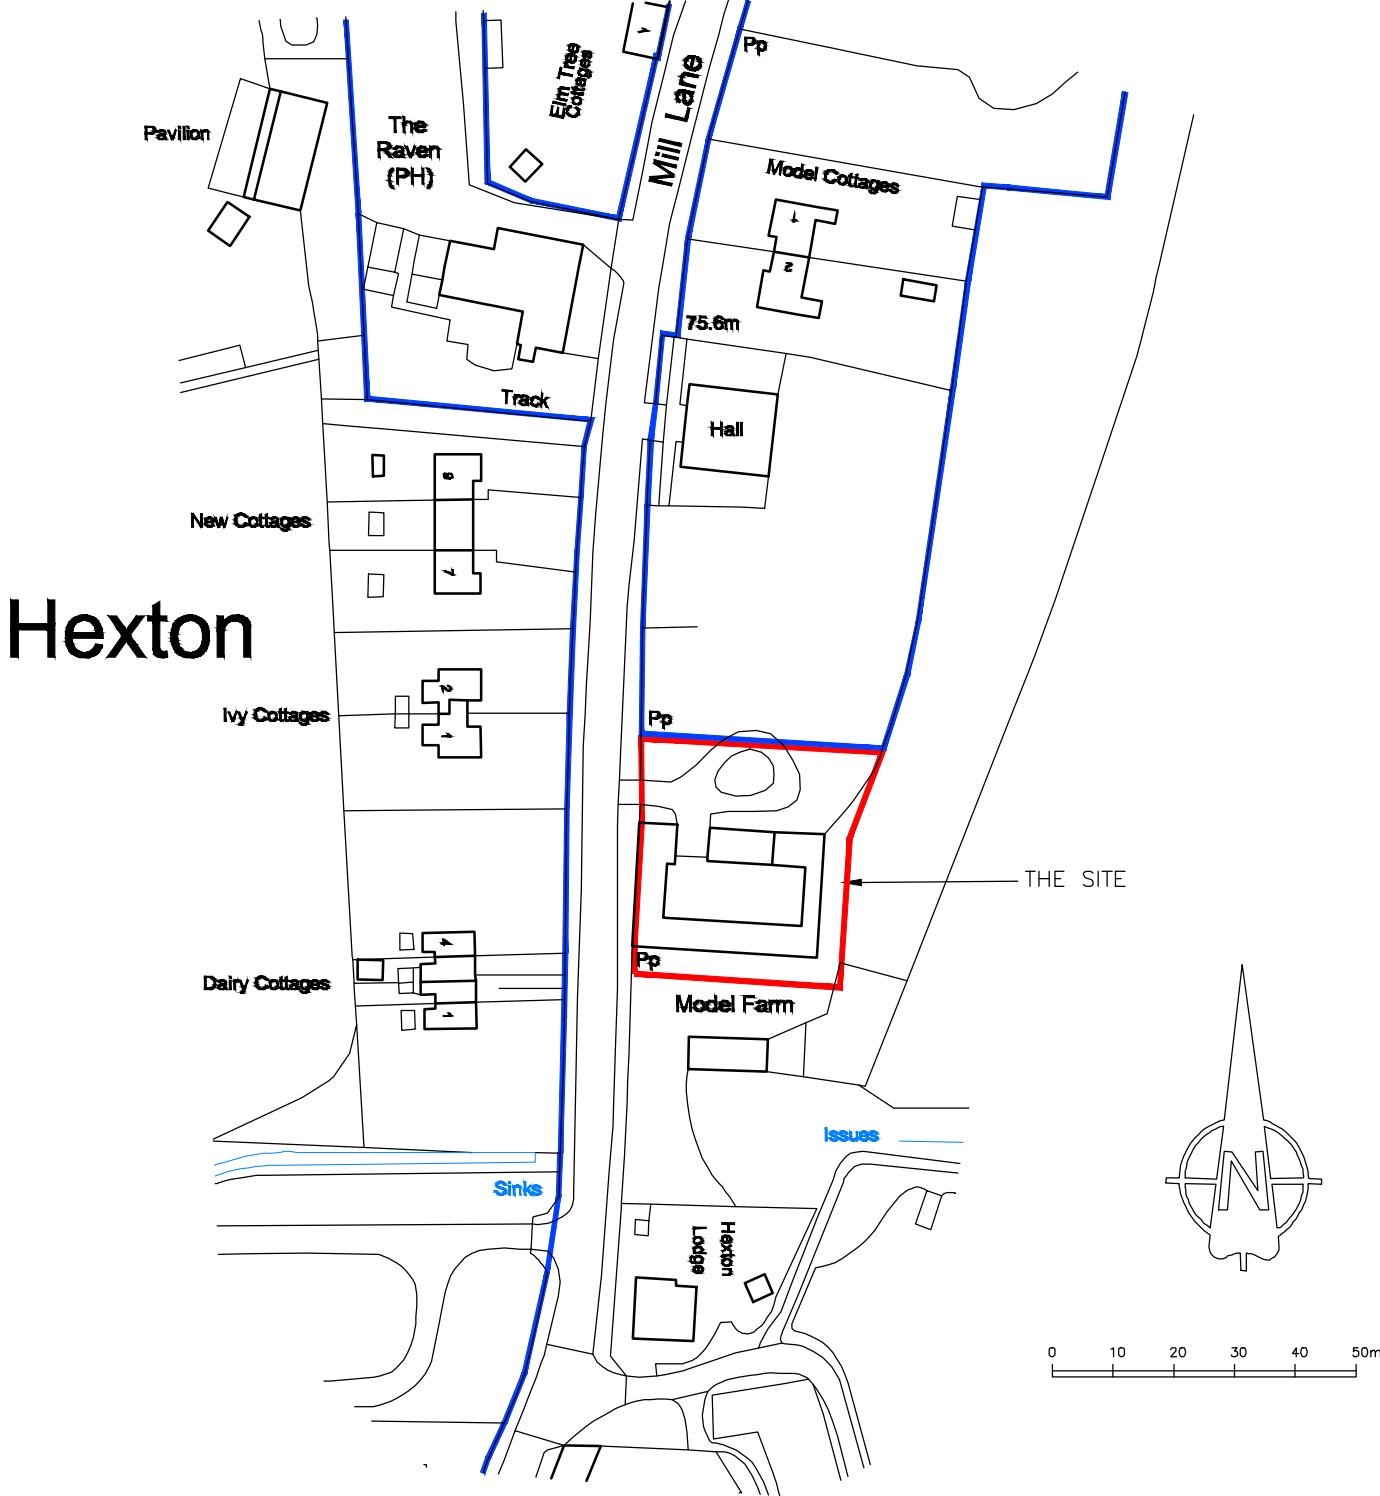

Site Location Plan 1:1250

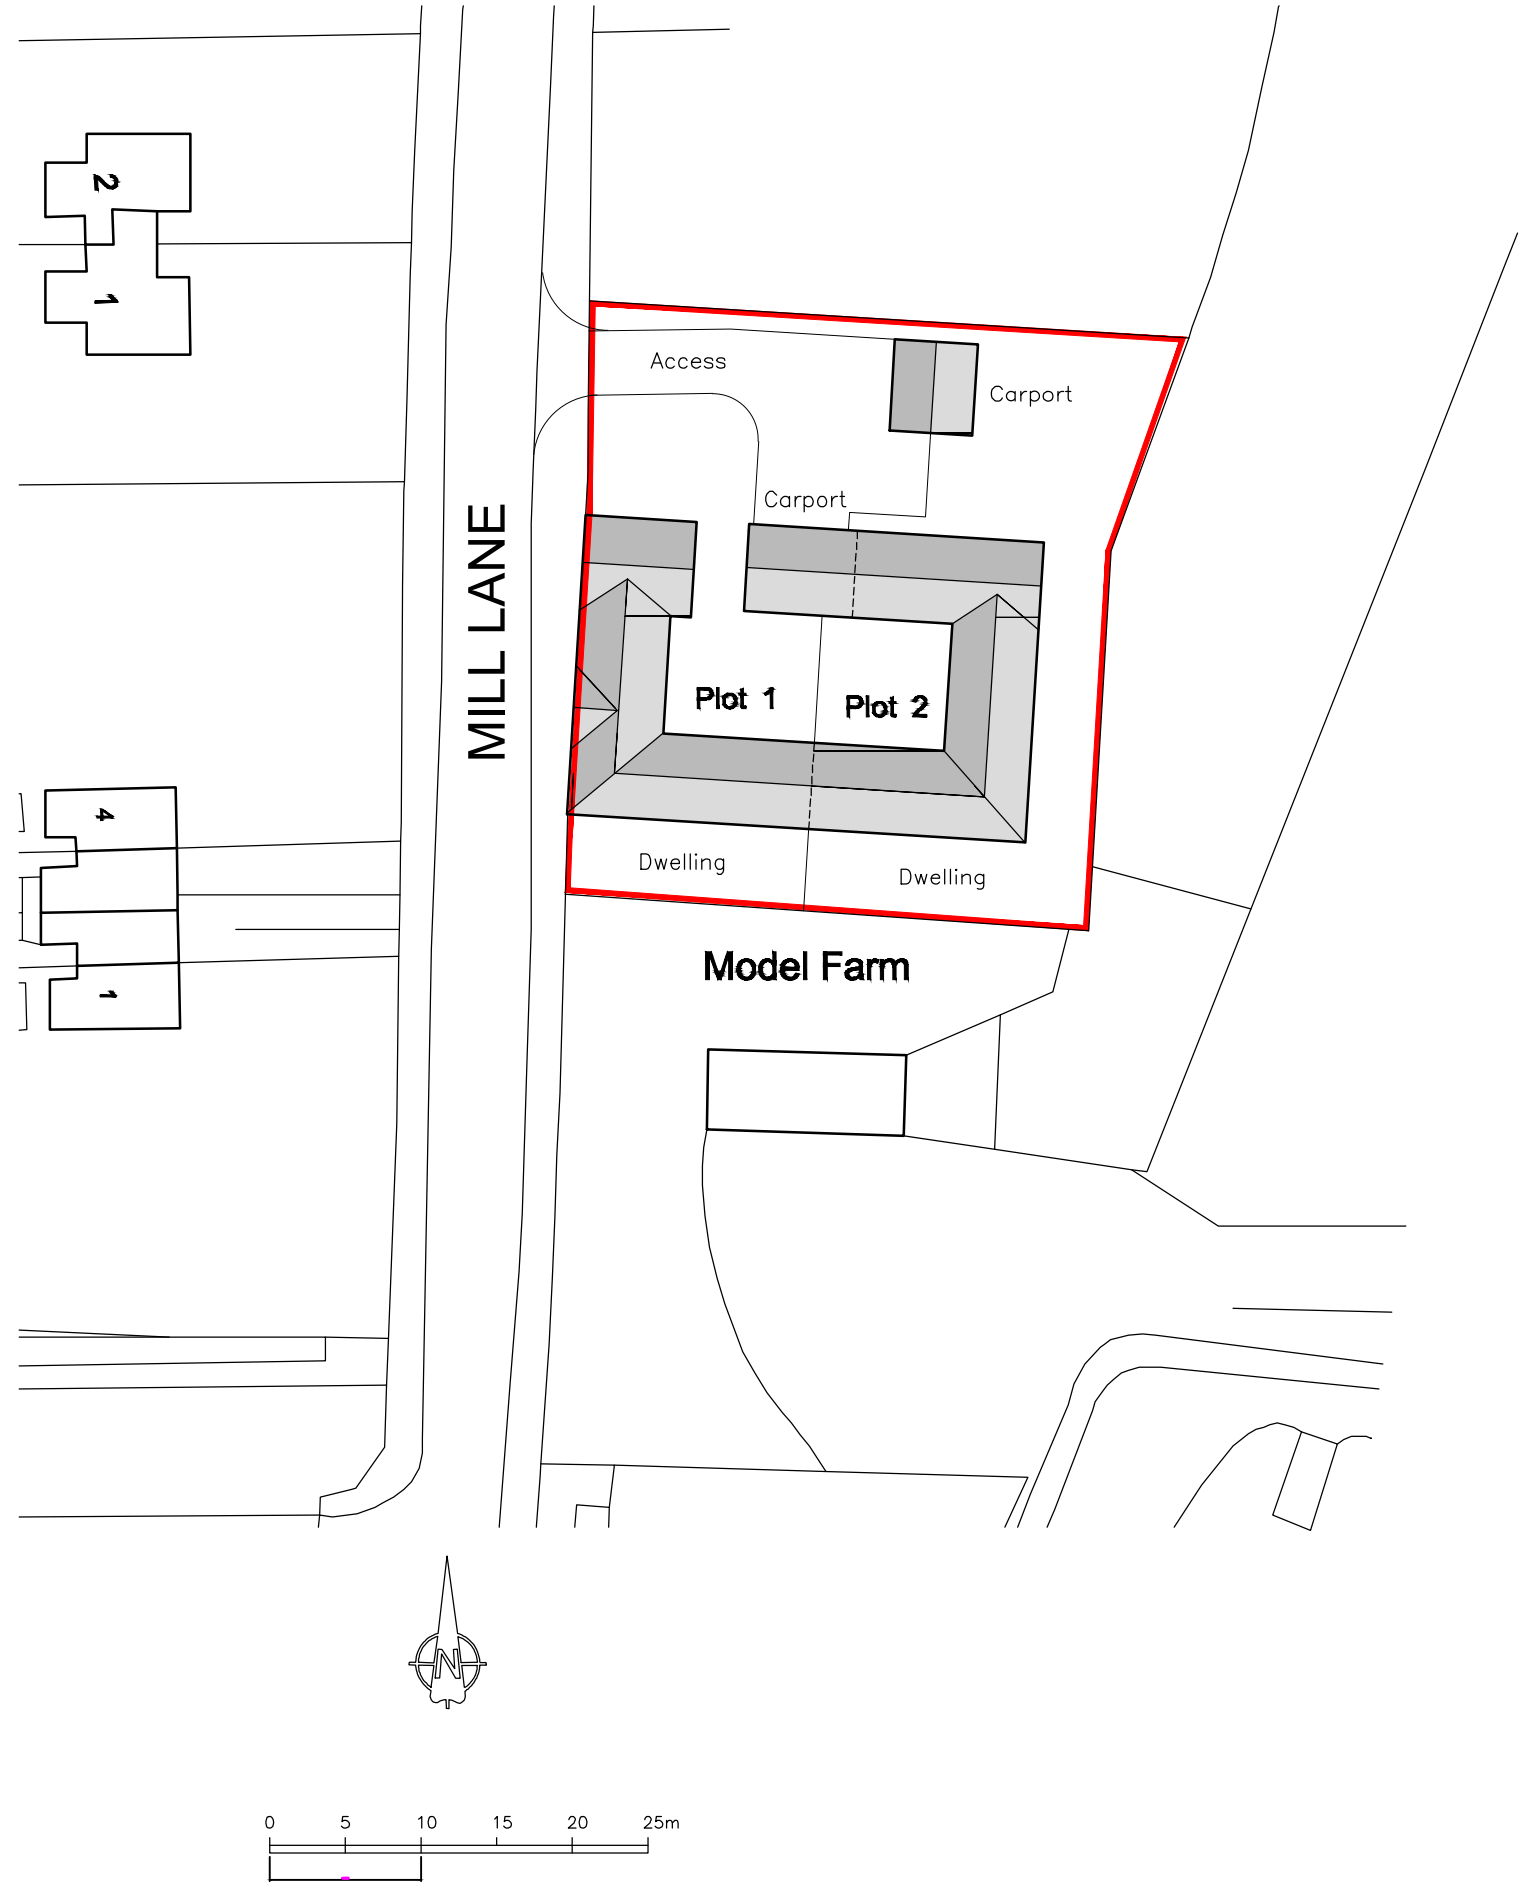

Block Plan 1:500

