Existing Driveway Entrance

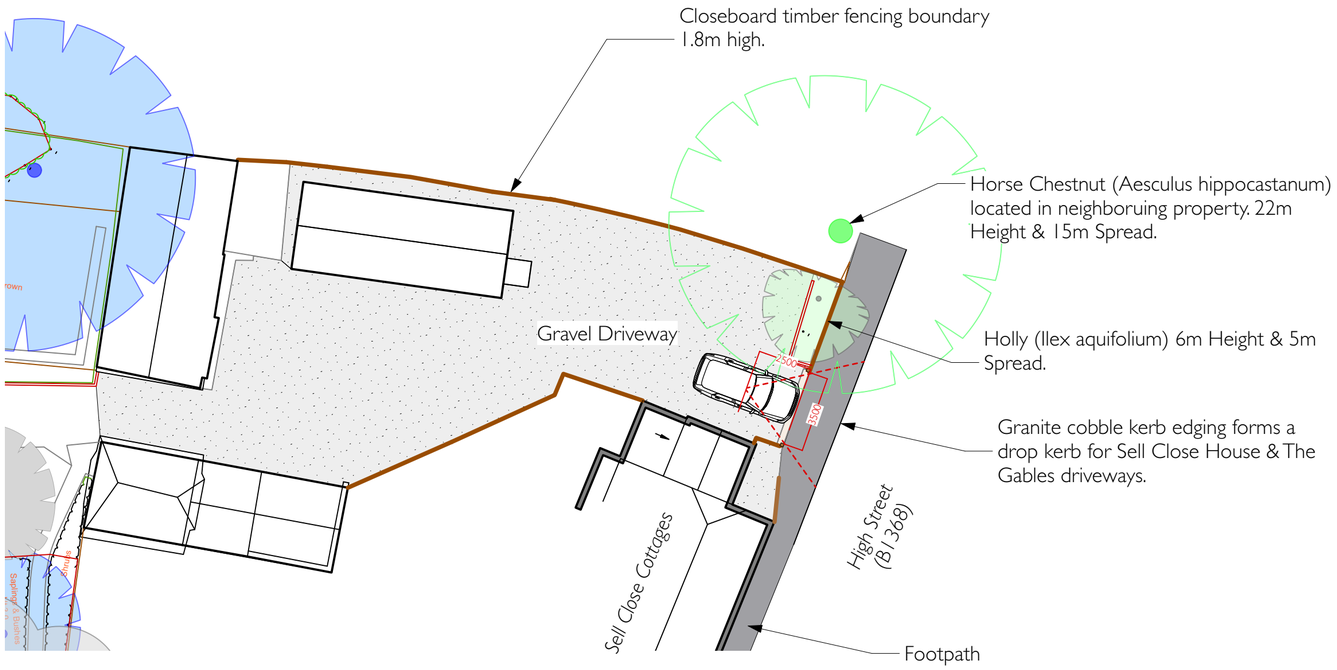

Existing Driveway Entrance

Granite cobble kerb edging forms a drop kerb for Sell Close House & The Gables driveways.

Proposed Driveway Entrance

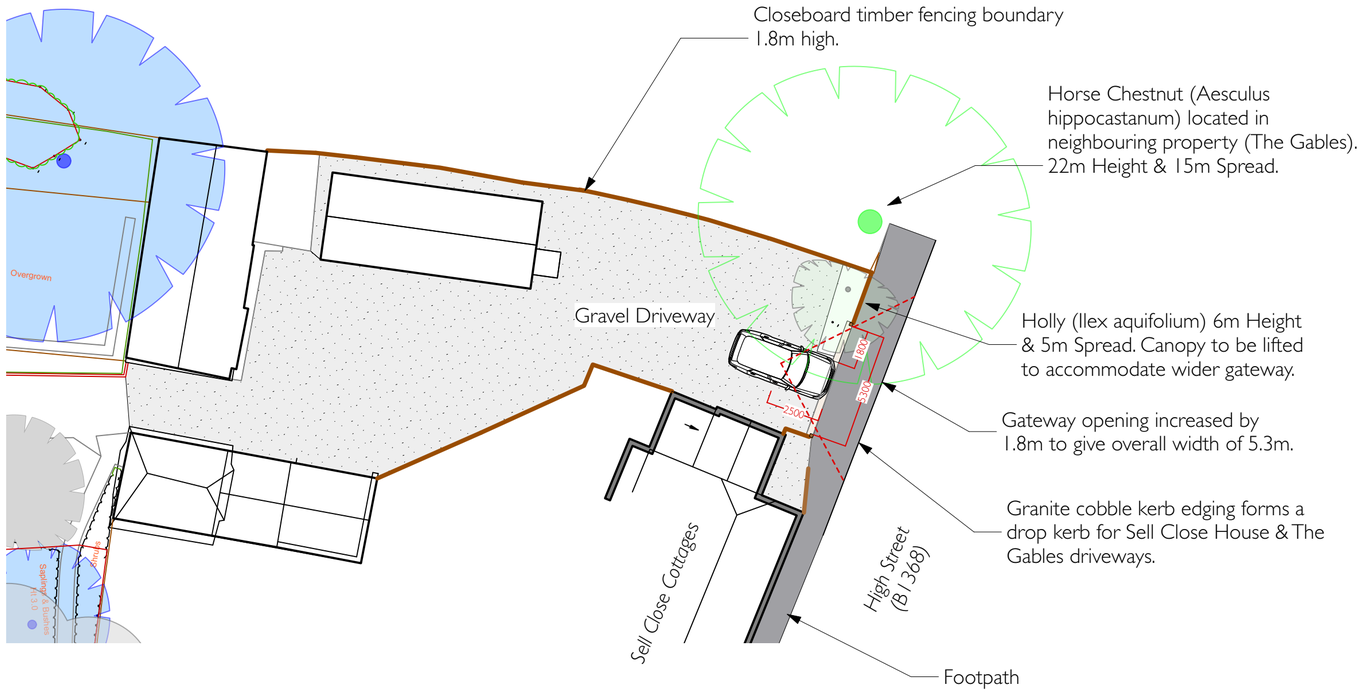

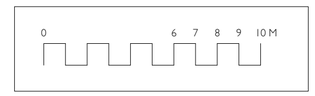

No.	Date	Appr	Revision Notes

No.	Date	Issue Notes

TRISTEN KNIGHT
GARDEN DESIGN CO.

Design Firm
Tristen Knight Garden Design Ltd
Langley Upper Green
Saffron Walden
CB11 4RY

Consultant

Project Title
Sells House, Barley

Sheet Title
Landscape Proposal - Driveway Entrance

Project Manager: NA	Project ID:
Drawn By: Tristen Knight	Scale: 1:200 @ A2
Reviewed By: NA	Sheet No: 2. of 9
Date: 08/01/2025	
CAD File Name:	