59 WOOLGROVE ROAD - HITCHIN - HERTS. Existing floor plans scale 1:50 date JANUARY 2017 drawing no. HM-16458-01 (A3 sheet)

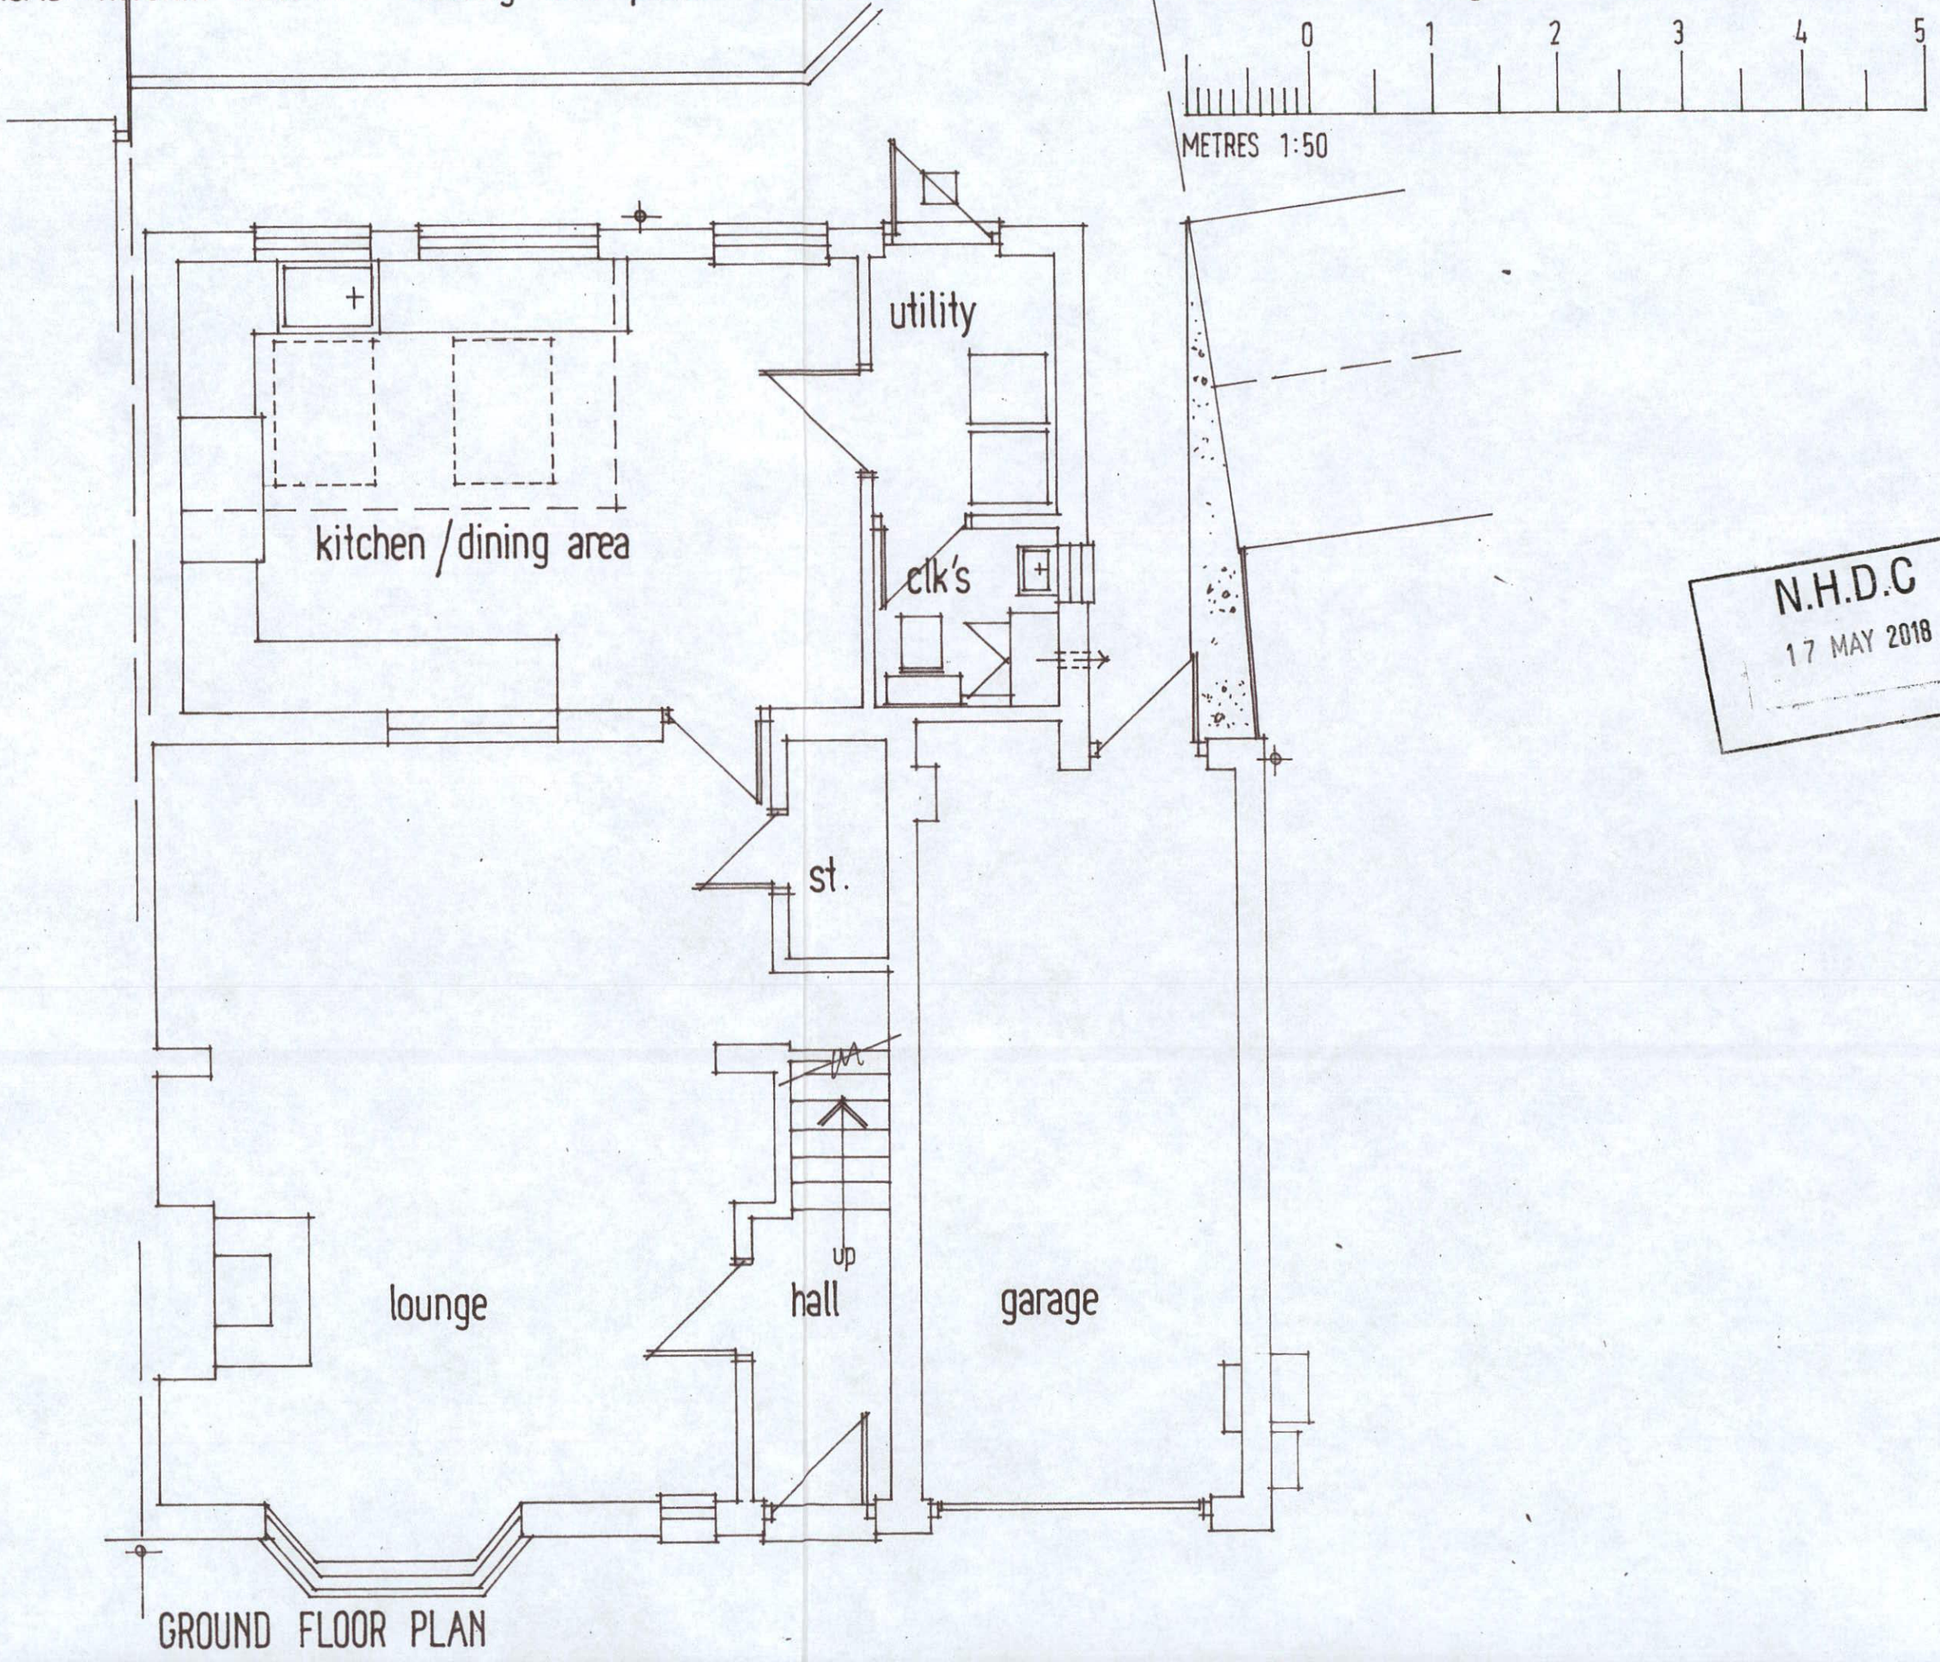

N.H.D.C
17 MAY 2018