59 WOOLGROVE ROAD - HITCHIN - HERTS Existing floor plans scale 1:50 date MAY 2018 drawing no. HM-16458-06 (A3 sheet)

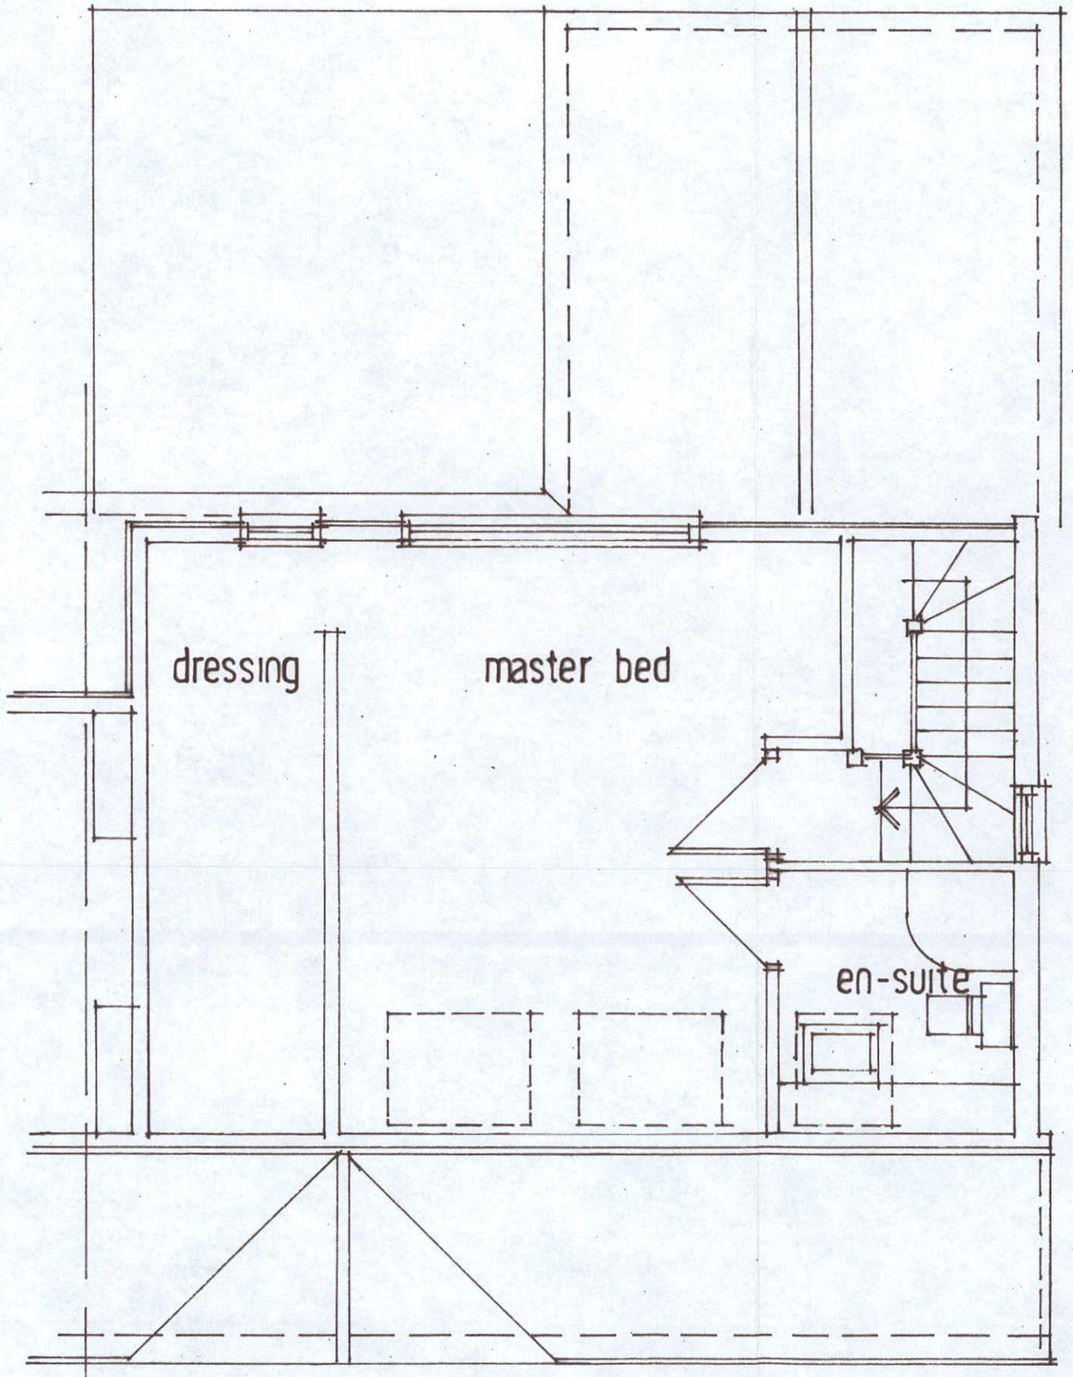

SECOND FLOOR PLAN

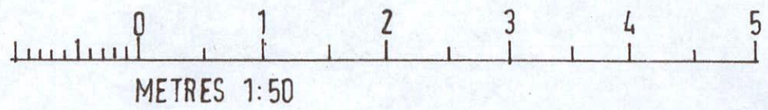

N.H.D.C
17 MAY 2018