




Ordinance Survey
Ukmapcentre.com

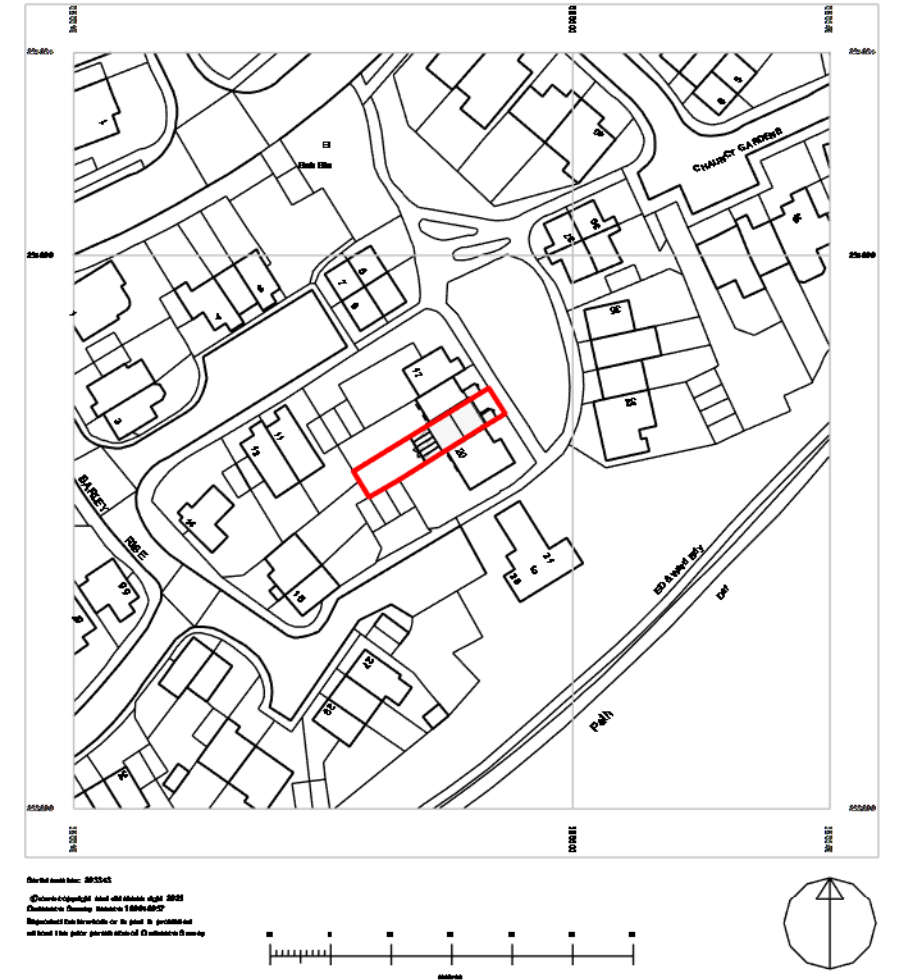

1 Location Plan
1 : 1250 @A3

 PicklePlanning 1 Sale Drive-Baldock-SG7 6NS 07843238113 - pickleplanning@gmail.com www.pickleplanning.co.uk											
Name: Gwen Warren											
Address: 19 Barley Rise, Baldock											
Title: Site Location Plan											
Dwg no. GW-2517-PL001	Rev: A										
Status: PLAN	Scale: As indicated@A3	Date: 01/13/19									
Revisions: <table><thead><tr><th>Rev</th><th>Description</th><th>Date</th></tr></thead><tbody><tr><td>-</td><td>PLANNING ISSUE</td><td>22.01.21</td></tr><tr><td>A</td><td>PLANNING ISSUE</td><td>21.03.25</td></tr></tbody></table>			Rev	Description	Date	-	PLANNING ISSUE	22.01.21	A	PLANNING ISSUE	21.03.25
Rev	Description	Date									
-	PLANNING ISSUE	22.01.21									
A	PLANNING ISSUE	21.03.25									
The content of this drawing is the property of PicklePlanning and may not be copied in whole or part without formal consent.											