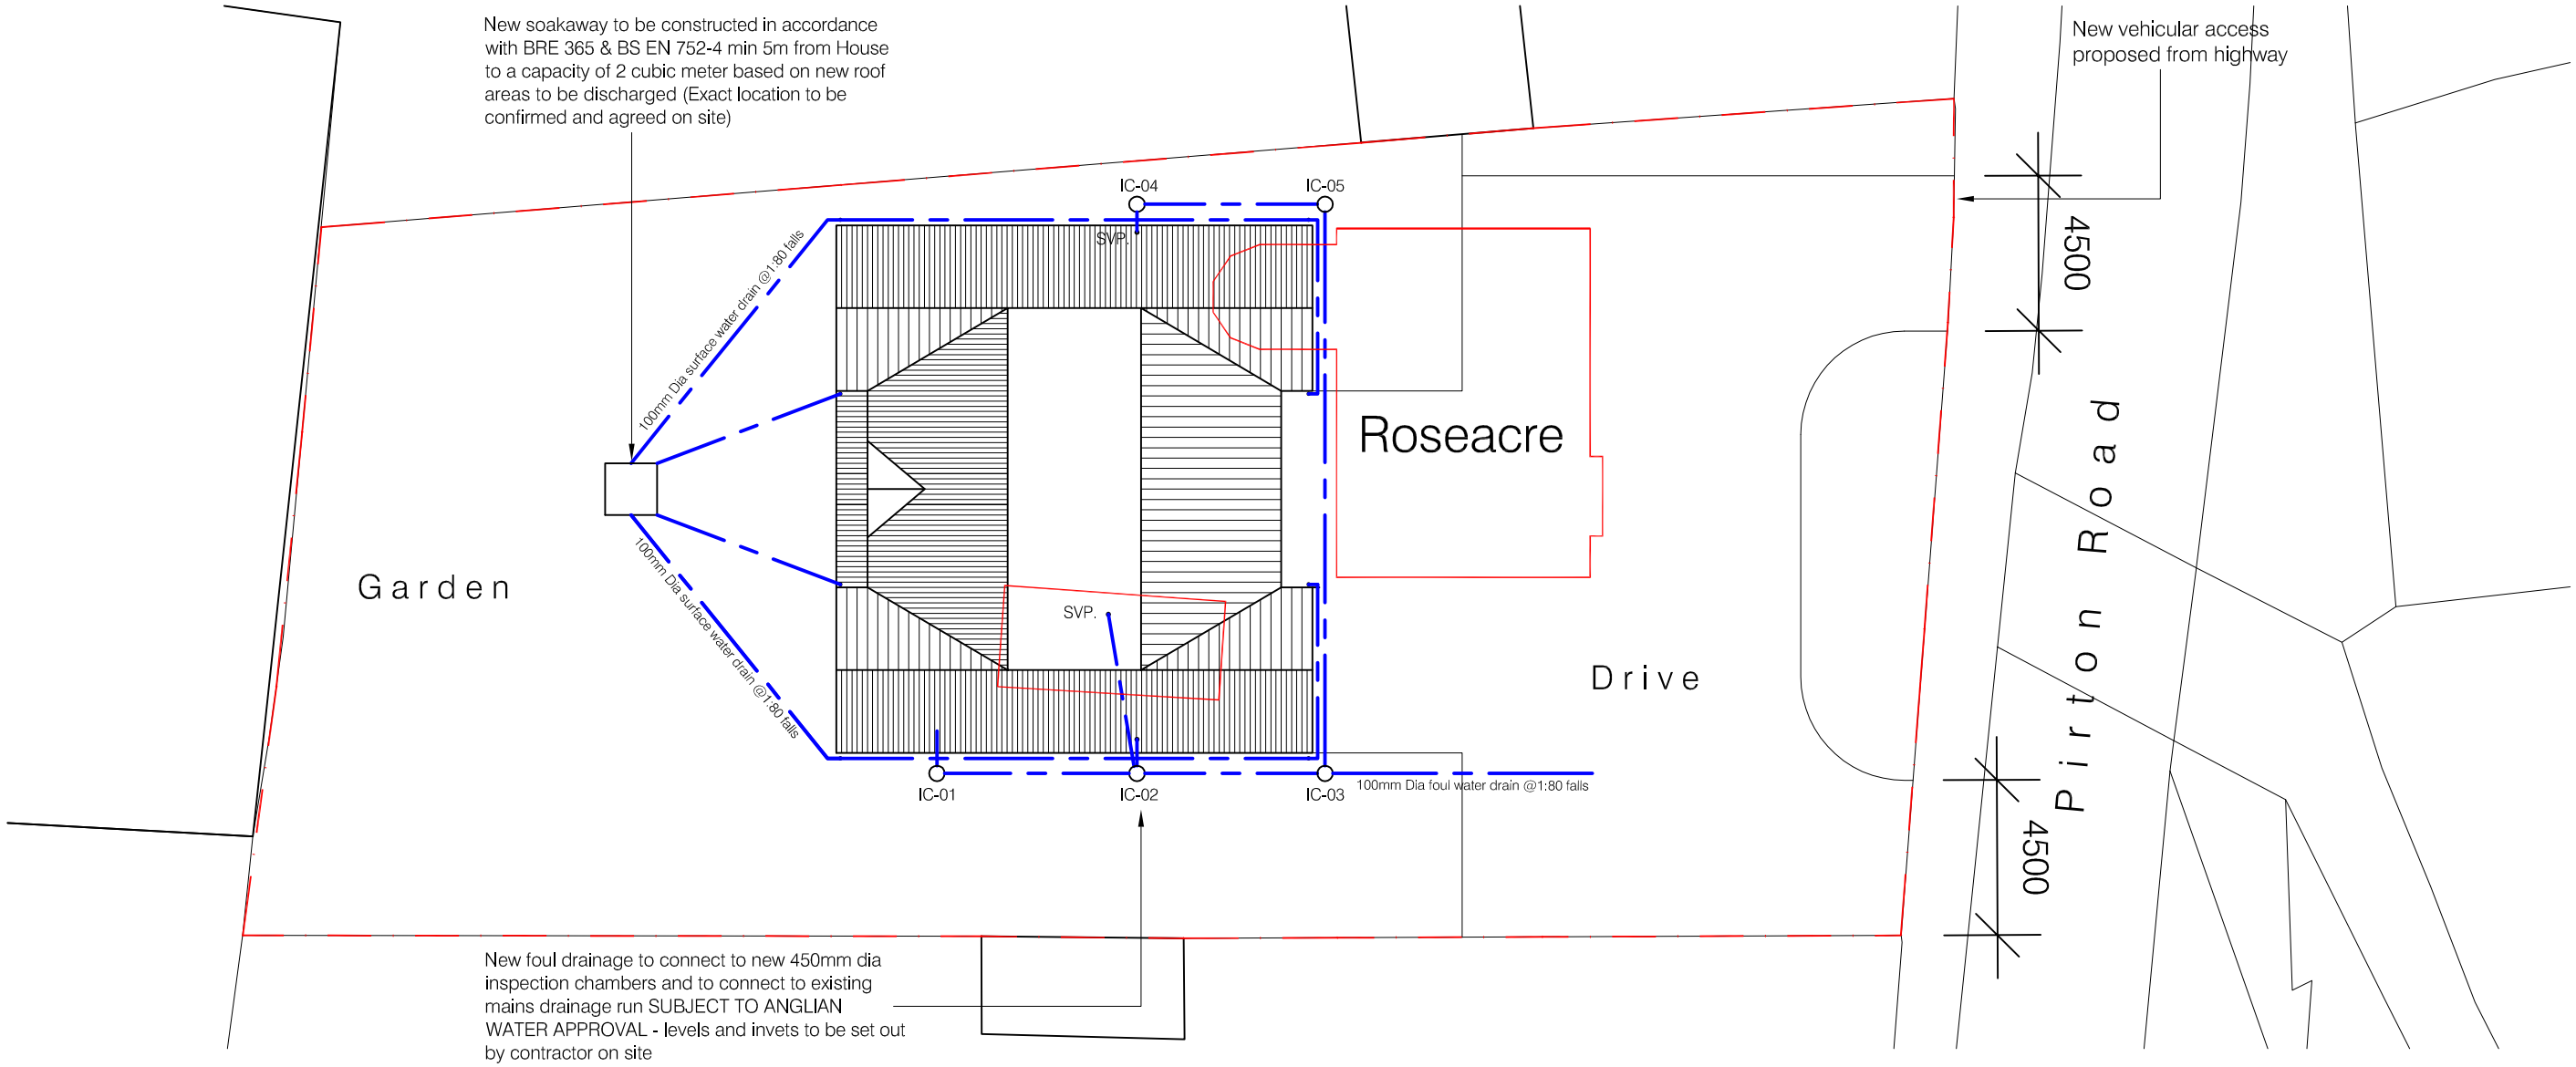


Site, Roof & Block Plan - scale 1:200

0m 5m 10m 15m

1-200 Scale Bar

0m 20m 40m 60m

1-1250 Scale Bar

Notes :

Setting Out Dimensions;
All dimensions and levels shown on drawings to be checked prior to commencement of work, any discrepancies to be reported to the Architect.

Subject to Building Control Approval

Client to serve Party Wall Notice as required



Ordnance Survey (c) Crown Copyright 2015. All rights reserved. Licence number 100022432

Site Location Plan - scale 1:1250

This drawing is protected under (C) copy right

preliminary

CONTRACT
New Dwelling,
Roseacre, Pirton Road, Holwell
Hertfordshire

DRAWING TITLE
Site Location, Rood & Drainage Plan

SCALE	DRAWING NUMBER	REVISION
varies@A3	BR00	

DATE July 2015
DRAWN JEI
JOB NUMBER GD-01
CHECKED BY

redshed design
47 Hoo Road
Meppershall
Bedfordshire
sg17 5lp
telephone: 01462 807175,07884008970
fax: 01462 807175
e-mail: james/karen@redsheddesign.co.uk
www.redsheddesign.co.uk