


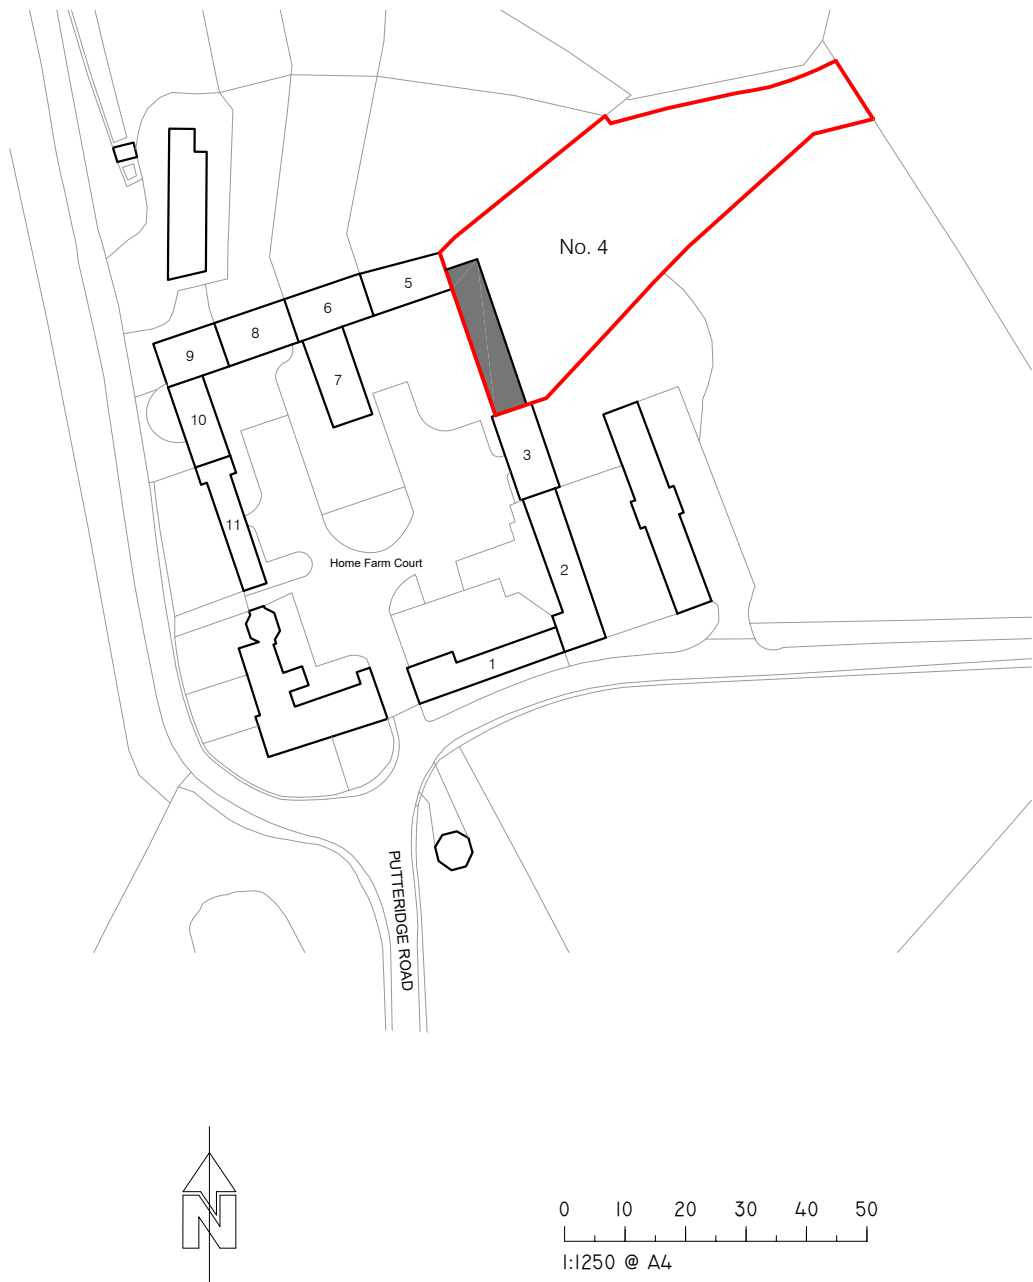

A	1-9-2025	LBC - PLANNING ISSUE	J.A.D.
Rev.	Date	Description	Checked

Drawing Title: EXISTING LOCATION PLAN		Revision	
Drawn: JAD	Date: SEPTEMBER 2025	Scale: 1:1250 @ A4	A
Drawing Number JDA-025-0419-PL-001		Checked	

Client: MR SIMON ROGERS 4 HOME FARM COURT PUCKERIDGE PARK LUTON HERTFORDSHIRE LU2 8NN	
Project: PROPOSED NEW PV PANELS TO BE INSTALLED ON SOUTH-WEST ROOF SLOPE OF GRADE II LISTED SINGLE STOREY DWELLING	
Location: 4 HOME FARM COURT PUCKERIDGE PARK LUTON, HERTFORDSHIRE, LU2 8NN	

JOHN DENNY ASSOCIATES
ARCHITECTURAL DESIGNS
architecture - design - planning - surveying - feasibility

43 OULTON ROAD
IPSWICH
SUFFOLK
IP3 0GD
TEL/FAX: 01473 250886
MOB: 07773 062669
E: CONTACT@JOHNDENNYASSOCIATES.CO.UK
W: JOHNDENNYASSOCIATES.CO.UK

JDA