



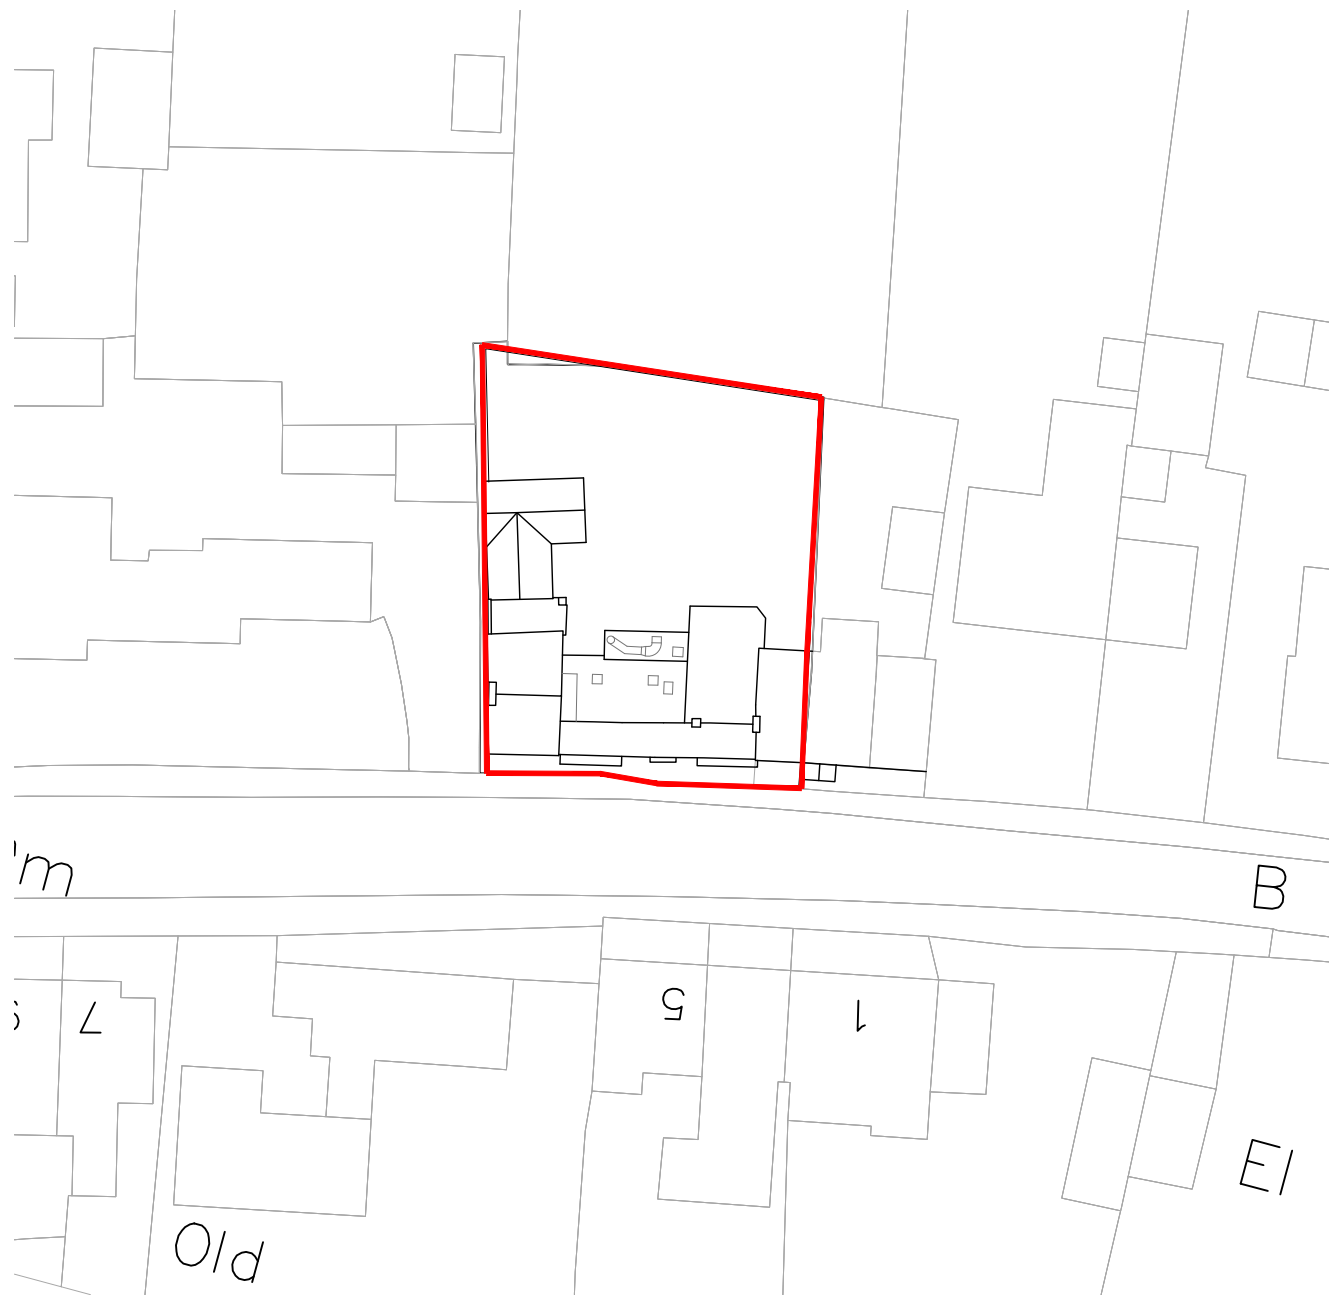


Block plan as Existing 1:500

Note that site/ownership boundaries and surrounding buildings are shown approximately.
These plans are based OS data and may contain inaccuracies. Refer to land registry documents for the status of legal boundaries. Site visits are recommended to assess the relationship between the building and its surrounding context.
Refer to 039-020 for landscaping

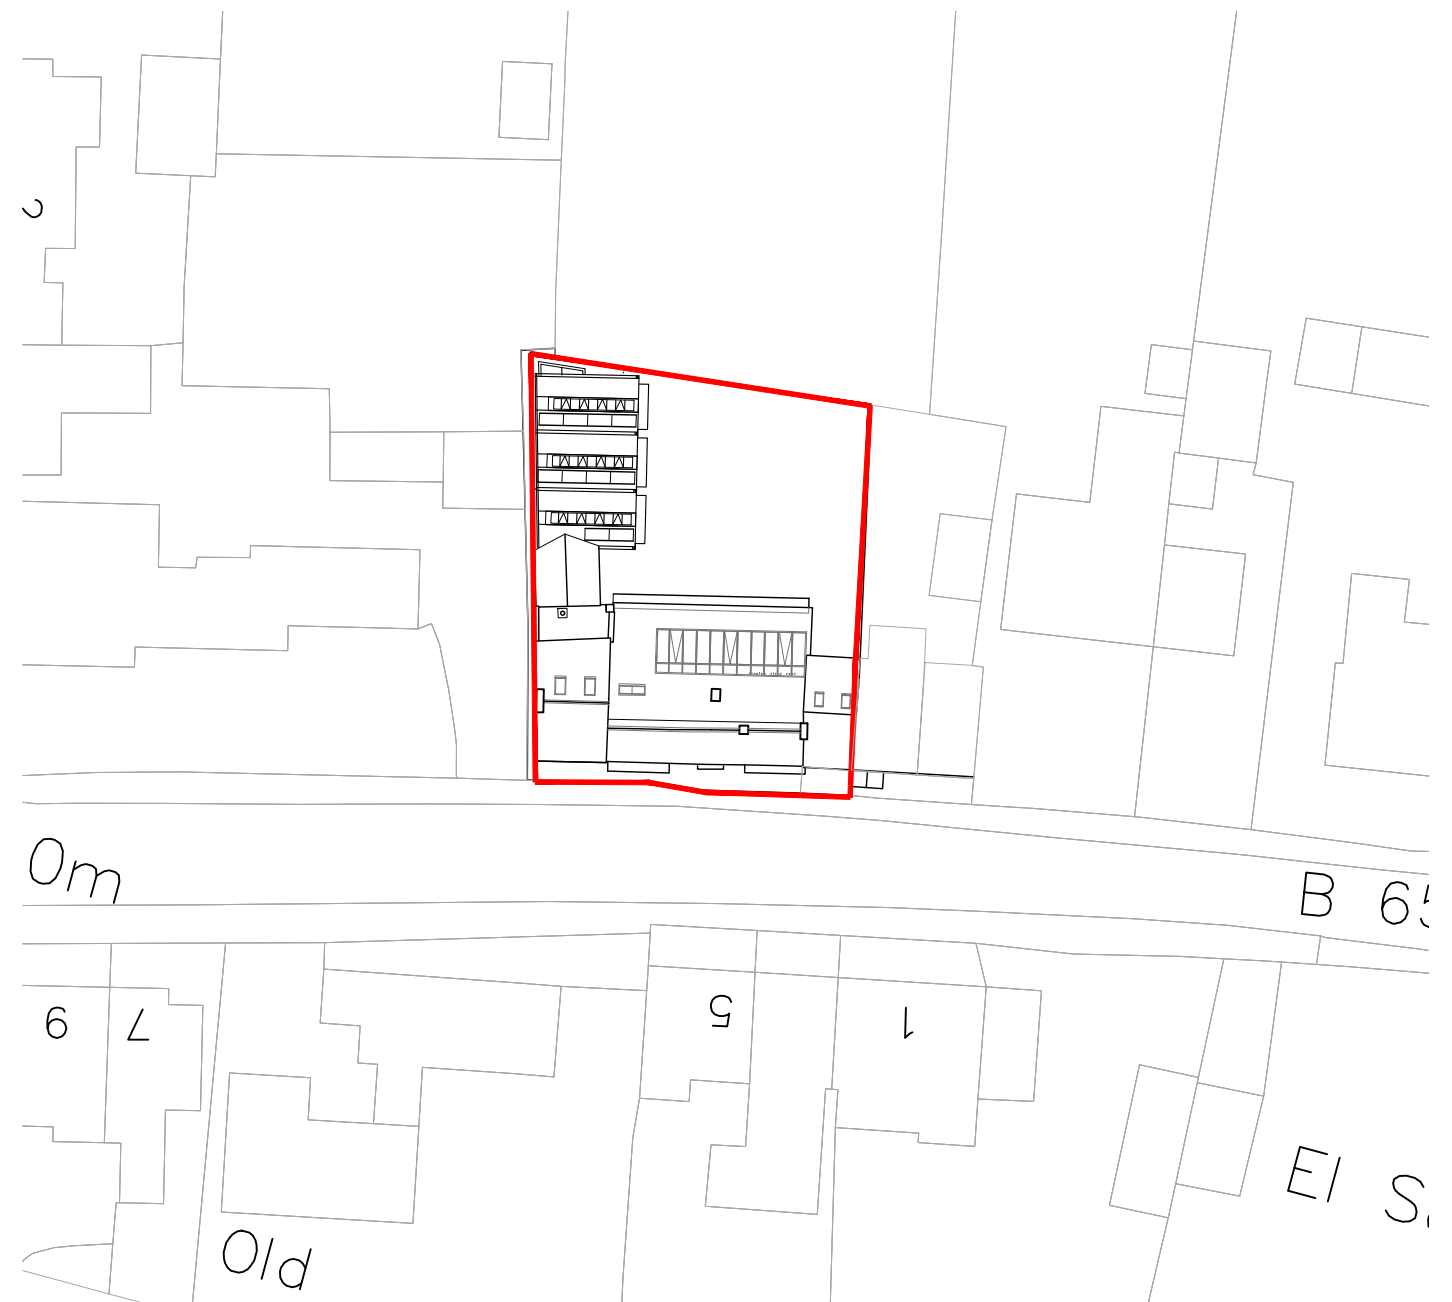

Block plan as proposed 1:500

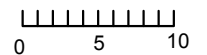

12 Purwell Lane
Hitchin, SG4 0NE
01462 236866
michael@michaelcollinsarchitects.com
www.michaelcollinsarchitects.com

Note: This drawing is copyright
Do not scale from this drawing
Note: to be read in conjunction with Structural Engineers
Information, specification and drawings

All setting out dimensions to be checked on site by
contractor and any discrepancies to be noted ASAP.
Windows, steelwork, to be site sized.

Michael Collins Architect LLP

The White Horse, Kimpton
Job No. 039 Area plan
proposed & Existing

050

Stage: planning
Status: Planning

REVISION: /
Scale
1:500
@:A3