


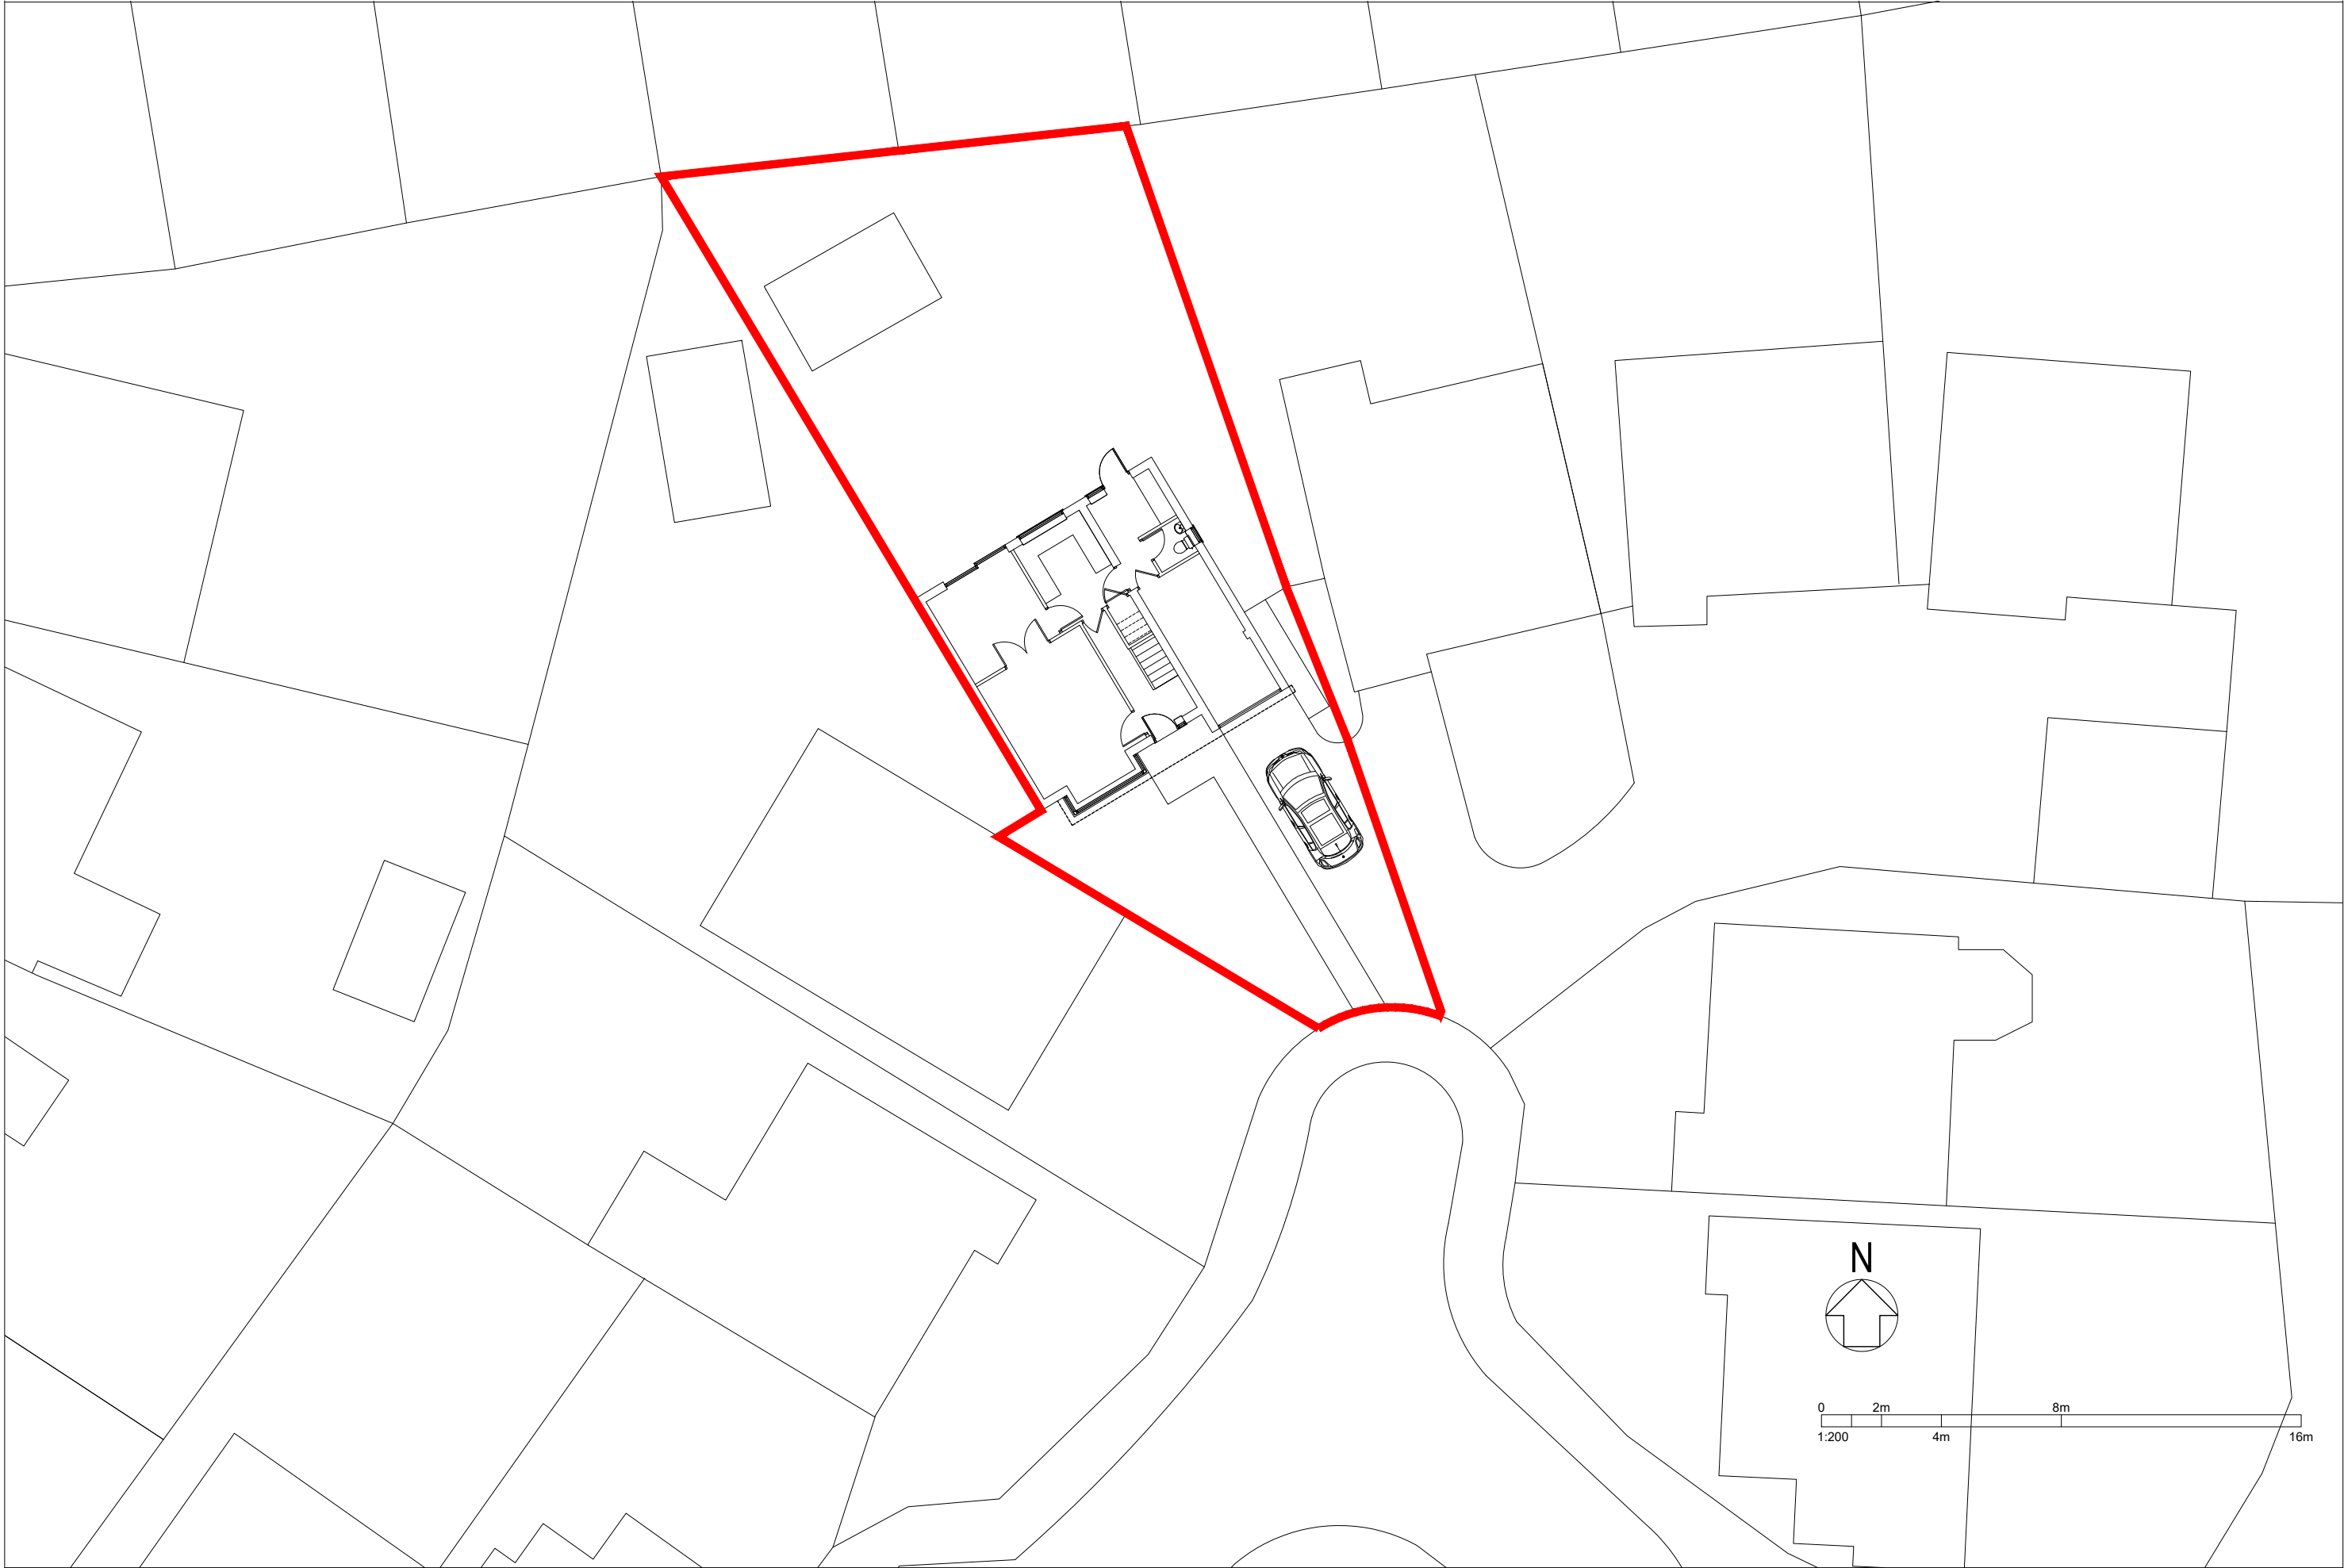

It shall not be used or reproduced, in whole or in part, for any purpose other than in conjunction with this project.

confirm all dimensions on site prior to commencing construction. use figured dimensions only. report any discrepancies to the architect prior to construction. if in doubt ask.

refer to structural engineers drawings for all structural design and specification. refer to services engineer drawings for mechanical, electrical and public health design and specification.

rev

19 Foxglove Bank, Royston
project

Mr & Mrs Goodchild
client

Existing Block Plan
title

1:200
scale @ A3

Dec '24
date

0224
project no.

PL100 | -
dwg no. rev.