
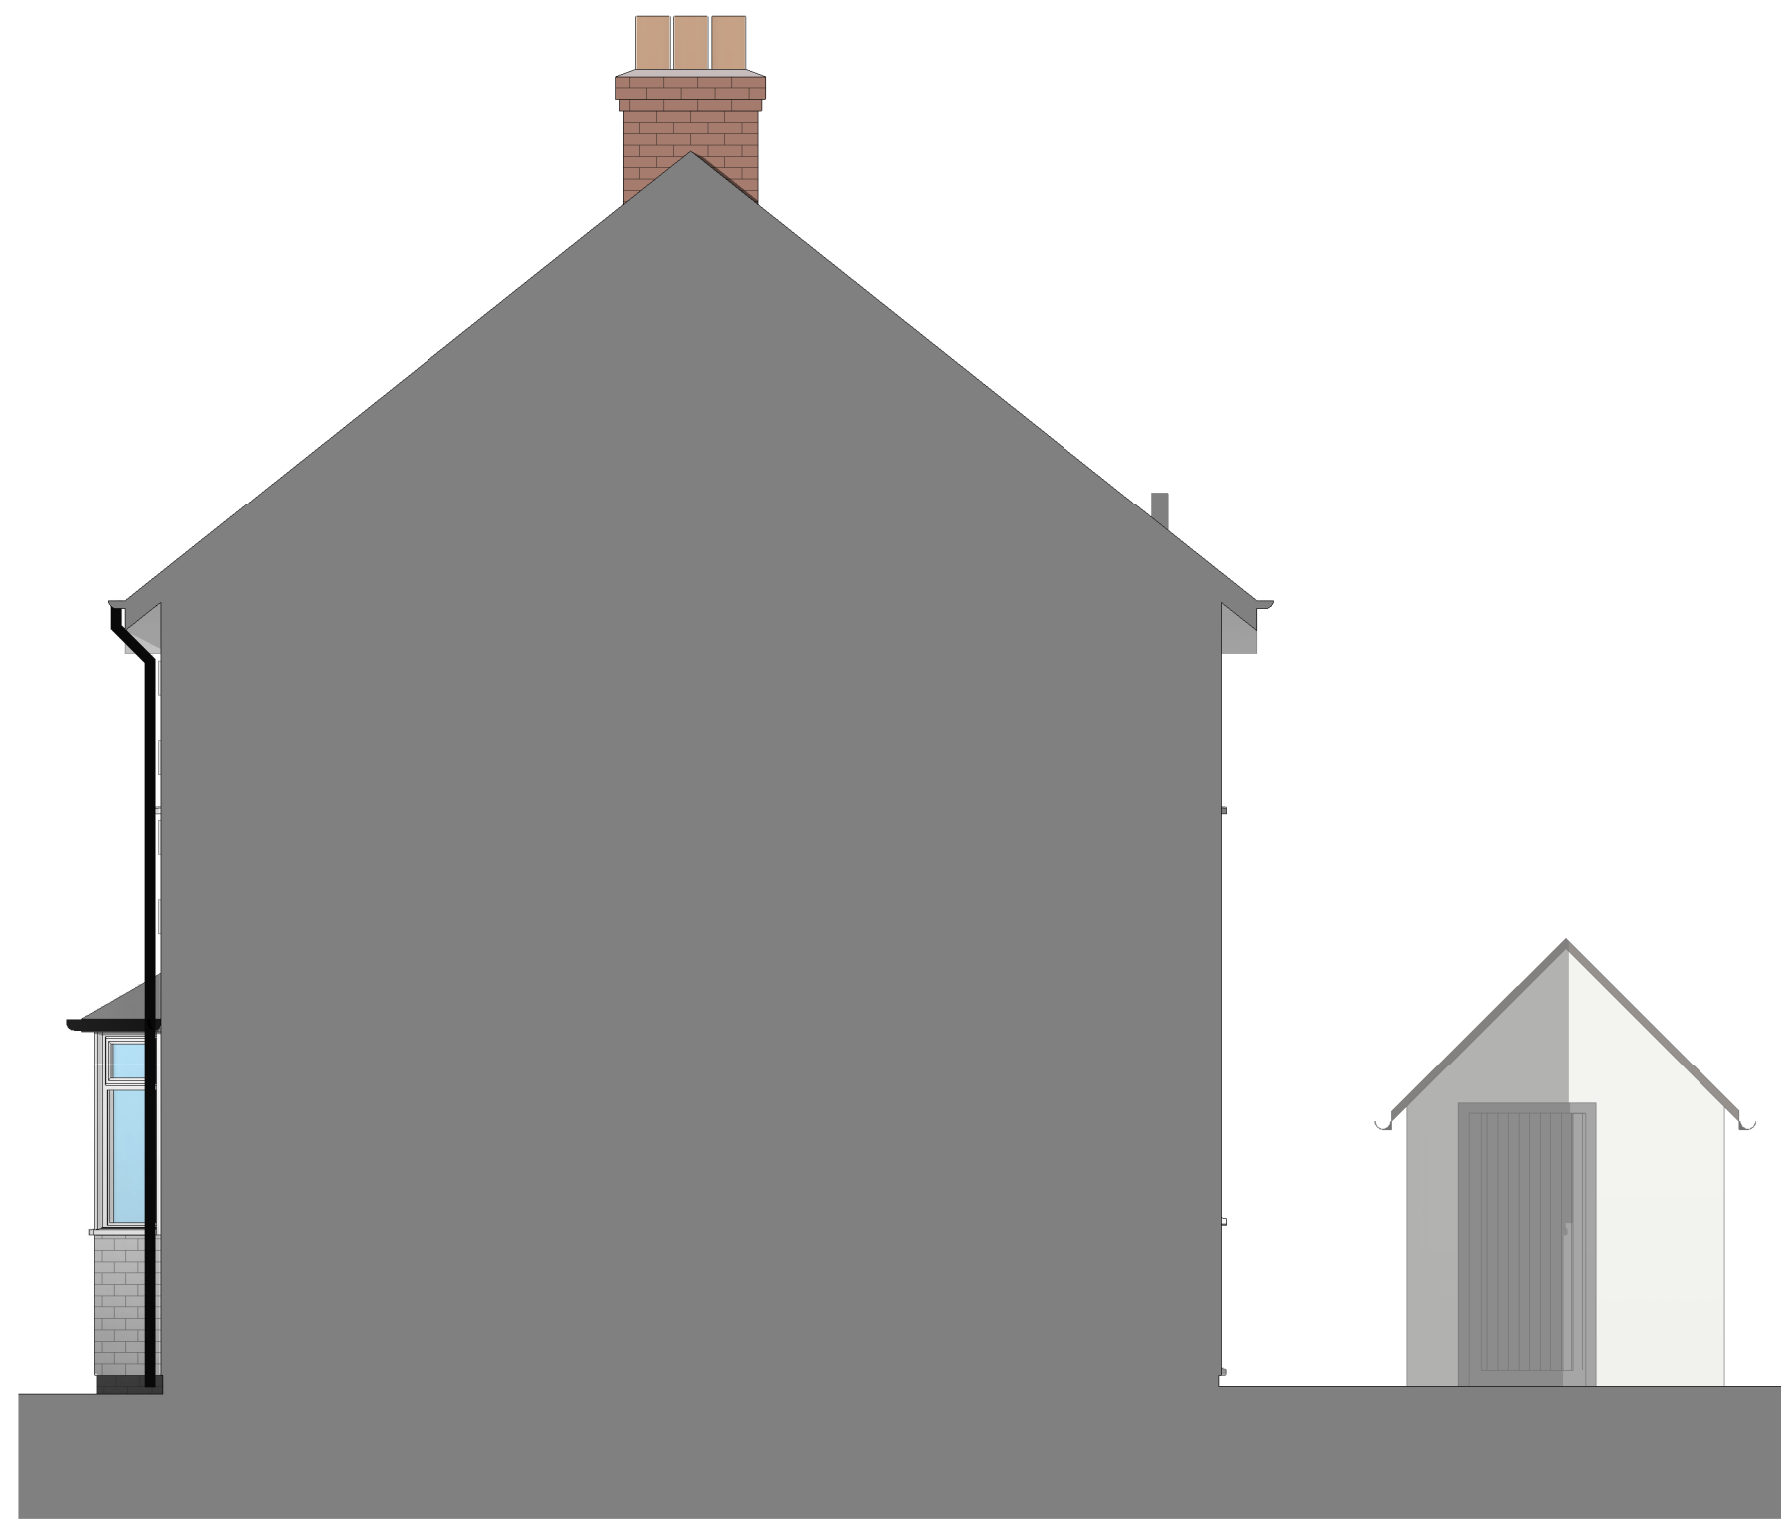


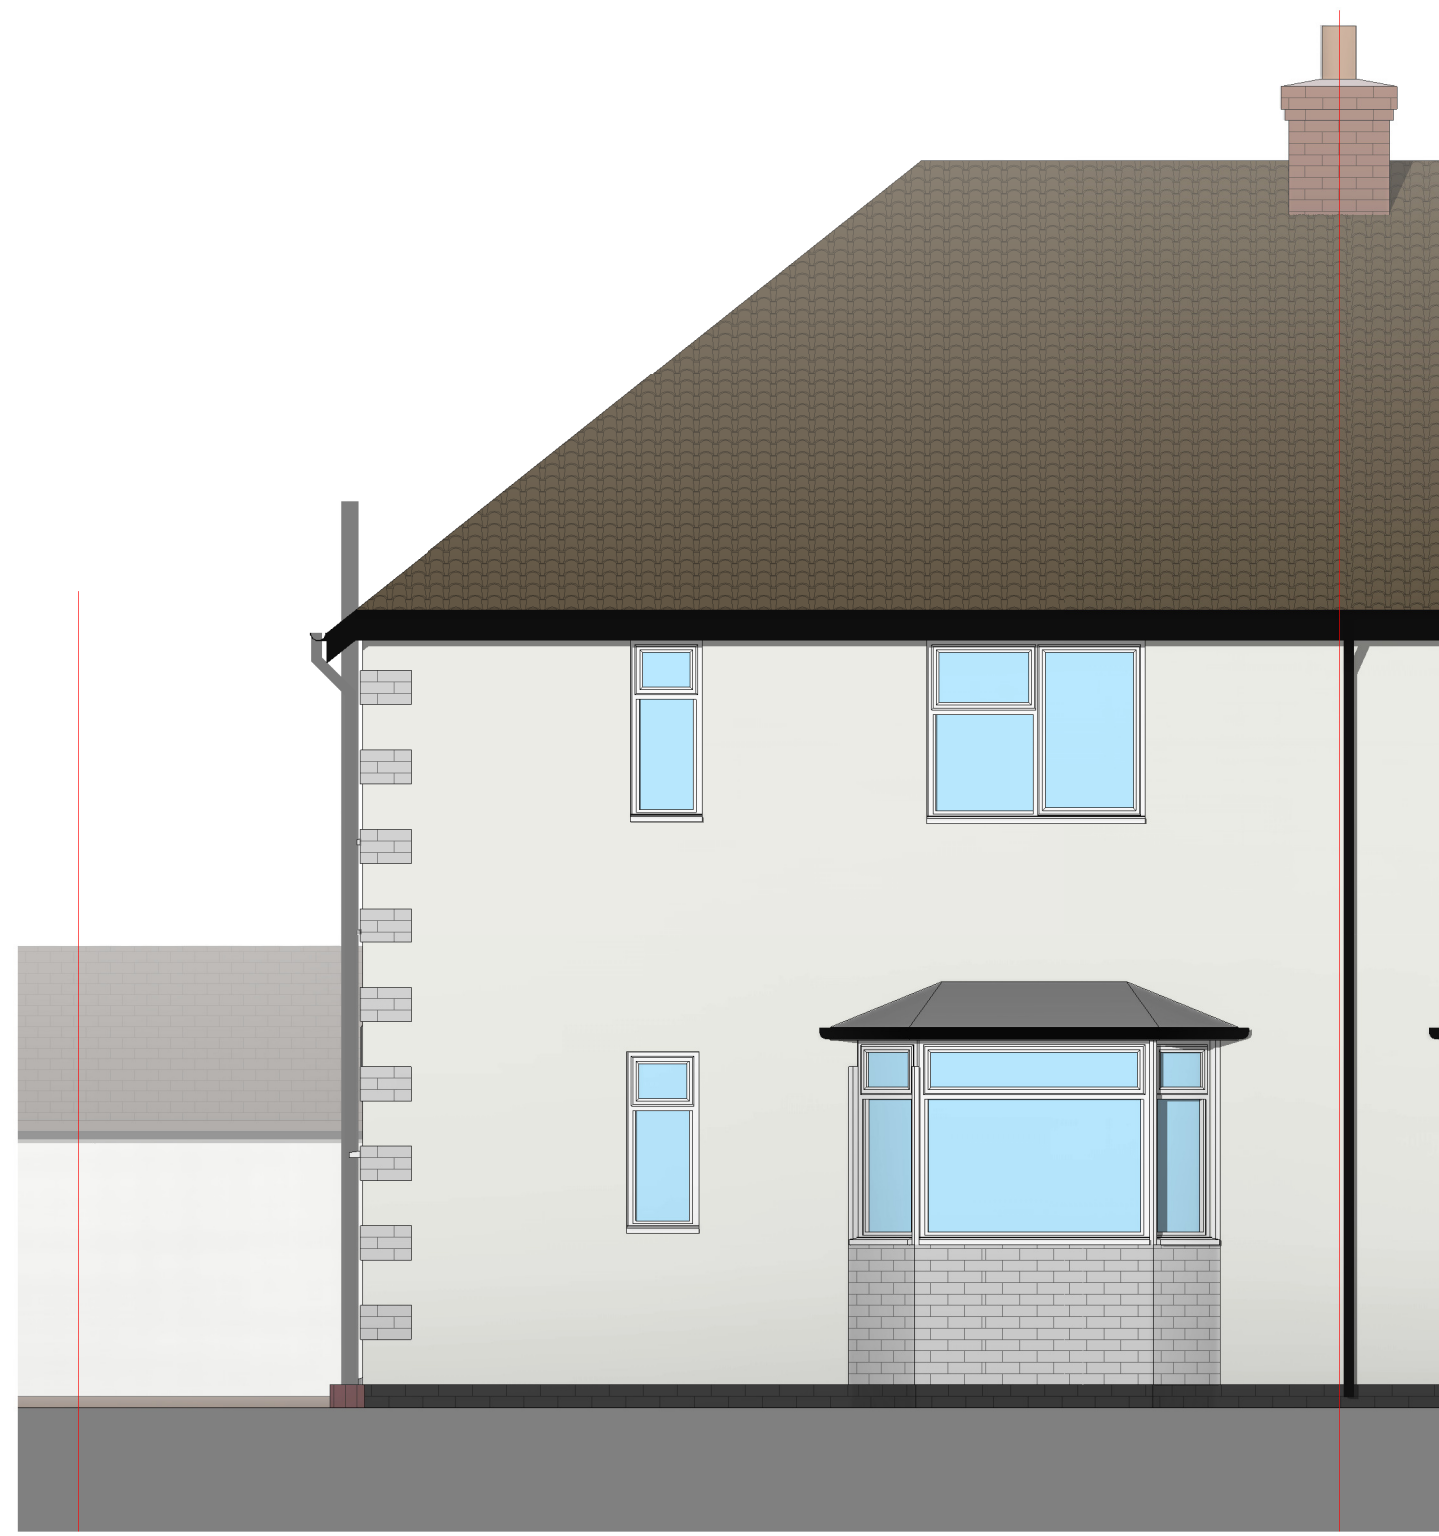

0		1 to 50		5m	
Rev	Date	Details	Drawn	Checked	

Issued for:

Project/Client:

15 High Dane

Project No:
Project Number

Dwg No:
A101

Rev:

Drawing:

Existing Elevations

Scale:
1 : 50 @A1

Drawn By: Date:
Author

Checked By: Date:
Checker



D.Chandler Architectural Design Ltd
61 Gernon Road, Letchworth, Hertfordshire, SG6 3HS
daniel@dcarchitectural.org - Tel: 01462 640650 - M: 07901864742