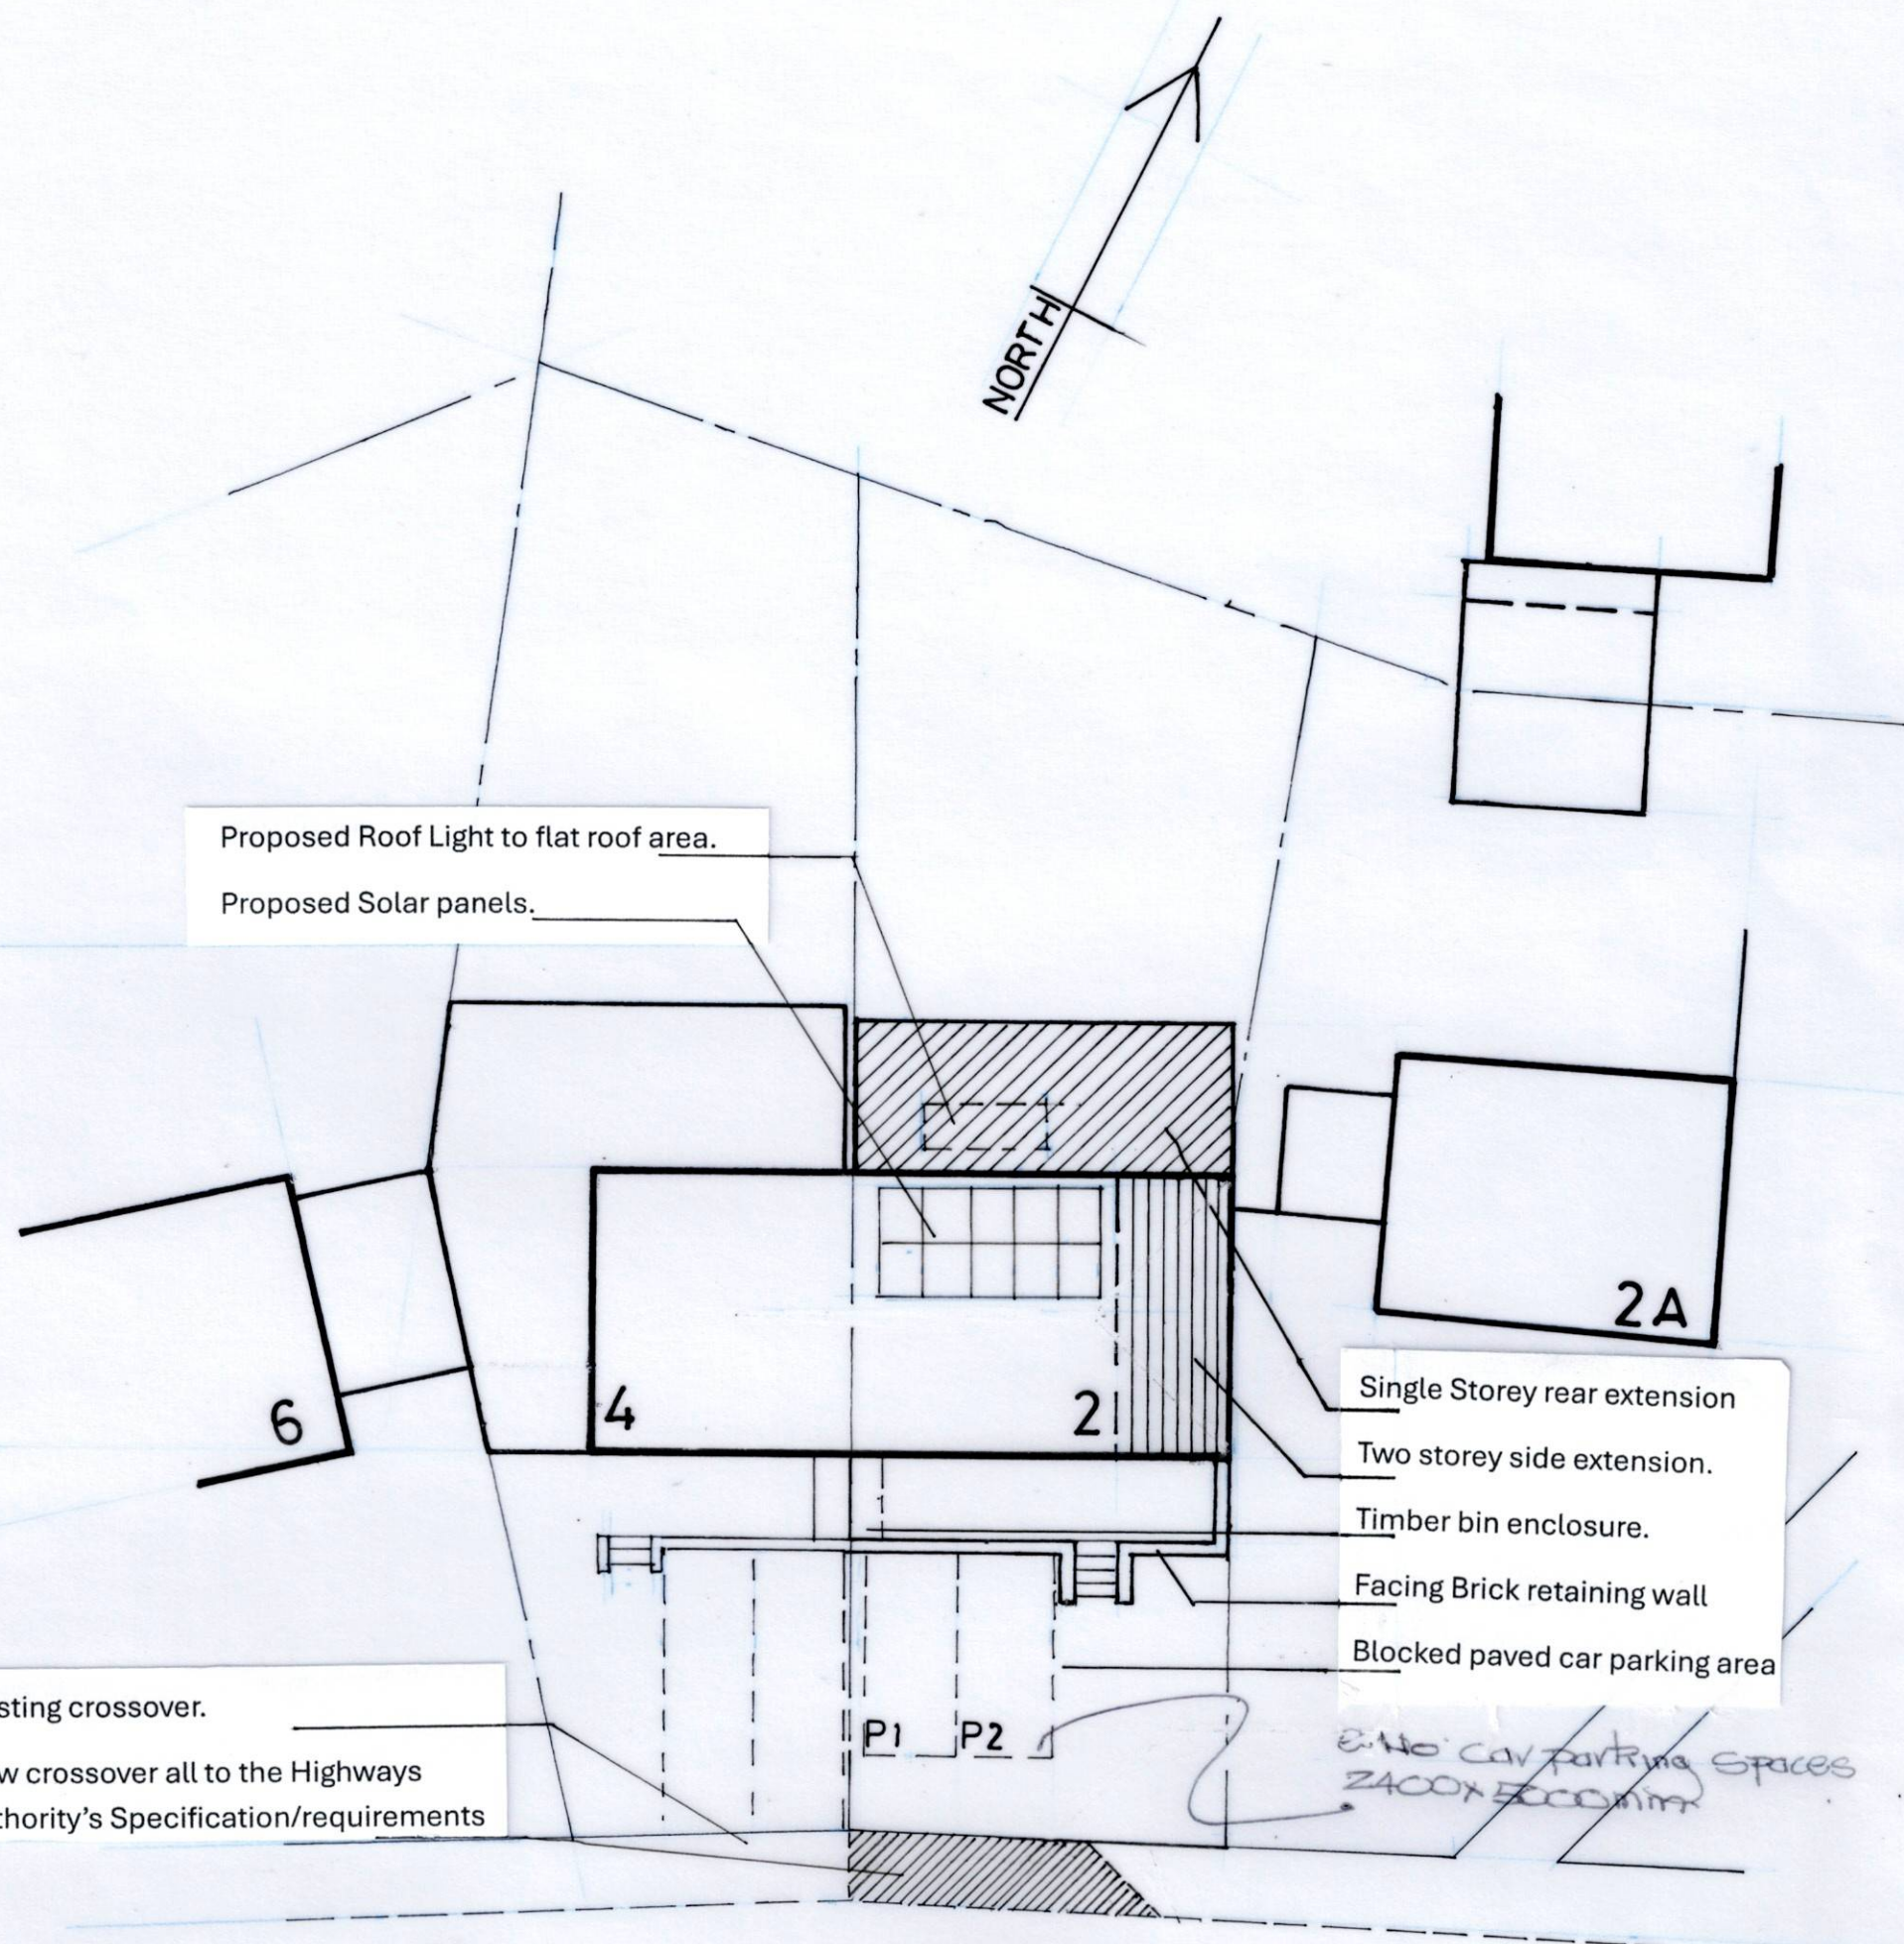


Ian Hale Planning and Design Limited 2 Peartree Close Shefford Bedfordshire SG17 5JG tel - 01462 851774 - 07818078668	Site 2 Wilshire Crescent Hitchin SG4 0PL		Scale 1:200 @A3
	Drawing Rear and Side Extensions		Date Jan-26
	Block Plan		Rev ASD
	Drawing No. IHL/26/WCH/02		