


VALENTINE HOUSE, ASHWELL
 STABLE BLOCK LDC BG
FRONT (WEST) ELEVATION.

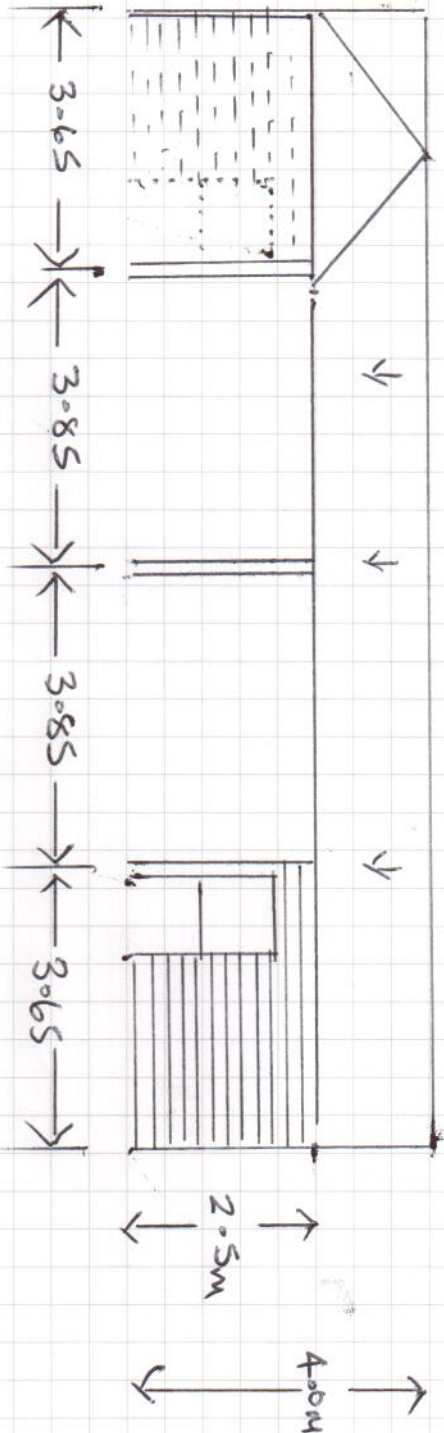

0m 1m 2m 3m 4m 5m