

FRONT ELEVATION

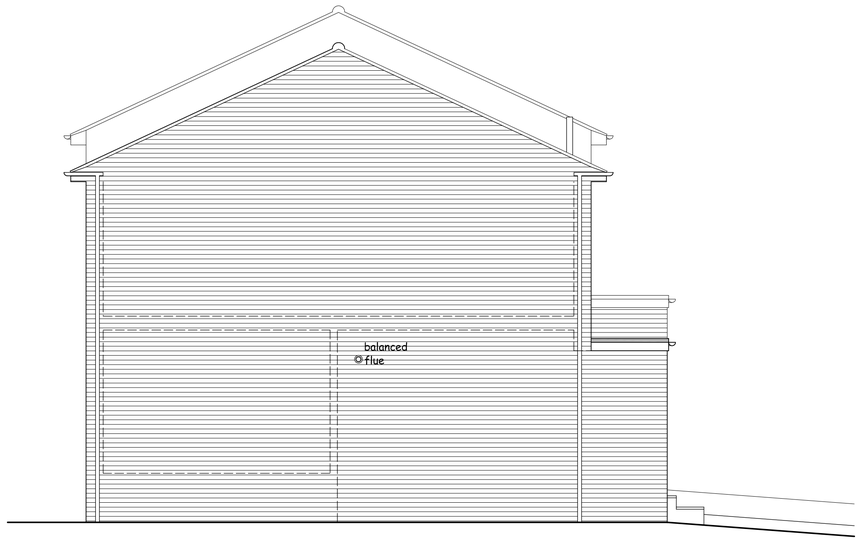

SIDE ELEVATION

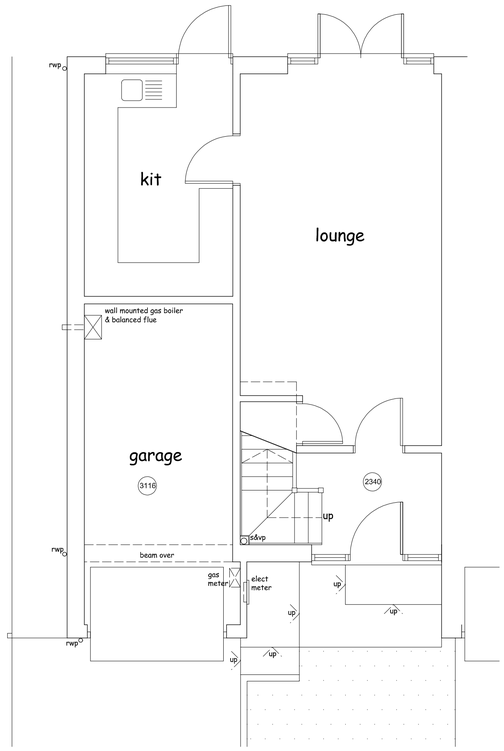

GROUND FLOOR PLAN

0 1 2 3 4 5

Metres





20 0 20 40 60 80 100

Metres

LOCATION PLAN 1:1250

No.	Date	Revision	Initial

Project

PROPOSED EXTENSION AND ALTERATIONS TO FRONT OF No 54 BELDAM AVENUE, ROYSTON, HERTS SG8 9UW

Client

MR PAUL SMITH

Drawing

EXISTING PLAN

Scale 1:50 @ A1 · Drawn C.R

Checked · Date Feb 18

Drawing No.

SMI/18/01

This drawing and design is copyright and must not be reproduced in part or in whole without prior written consent. Contractors must verify all dimensions on site before commencing work