

FRONT ELEVATION

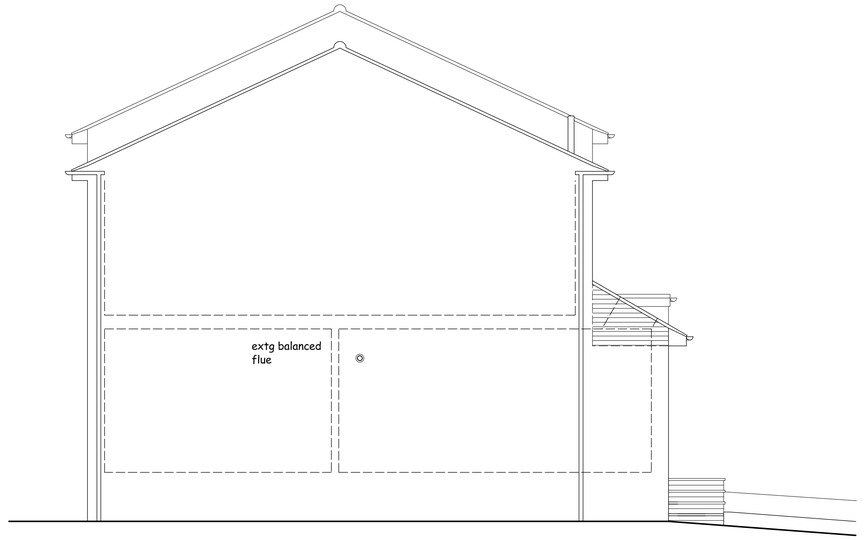

SIDE ELEVATION

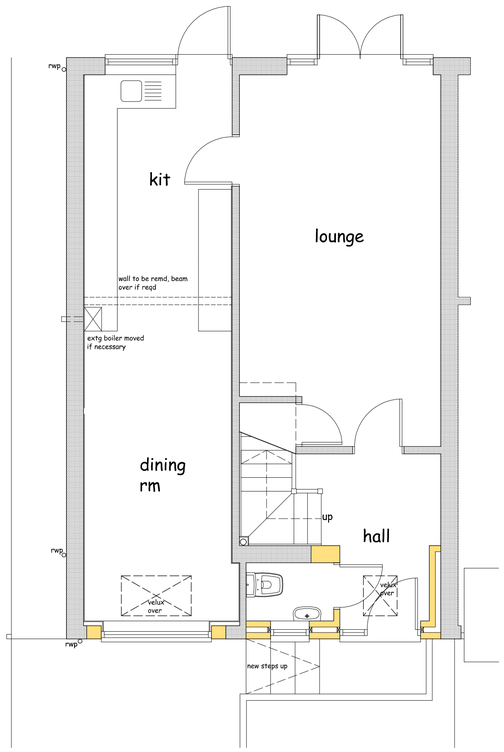

GROUND FLOOR PLAN

0 1 2 3 4 5
Metres

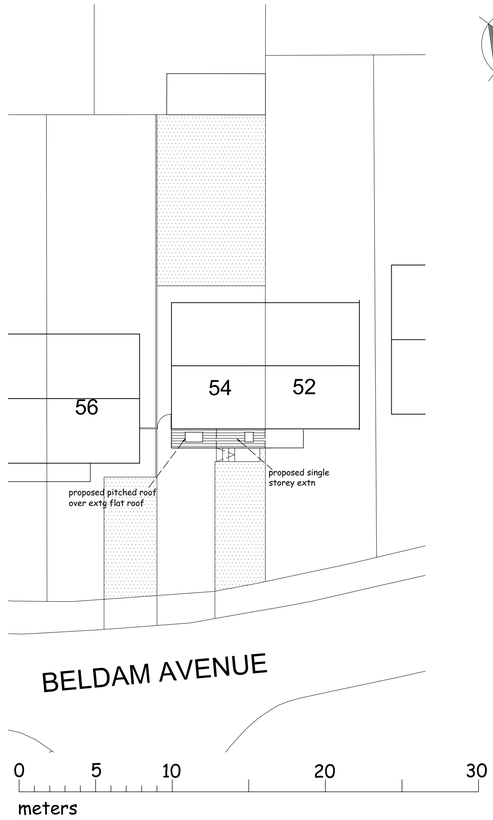

SITE PLAN 1:200

No.	Date	Revision	Initial

Project

PROPOSED EXTENSION AND ALTERATIONS TO FRONT OF No 54 BELDAM AVENUE, ROYSTON, HERTS SG8 9UW

Client

MR PAUL SMITH

Drawing

INITIAL PROPOSAL PLAN

Scale 1:50 @ A1 · Drawn C.R

Checked · Date Feb 18

Drawing No.

SMI/18/02

This drawing and design is copyright and must not be reproduced in part or in whole without prior written consent. Contractors must verify all dimensions on site before commencing work or preparing shop drawings.