


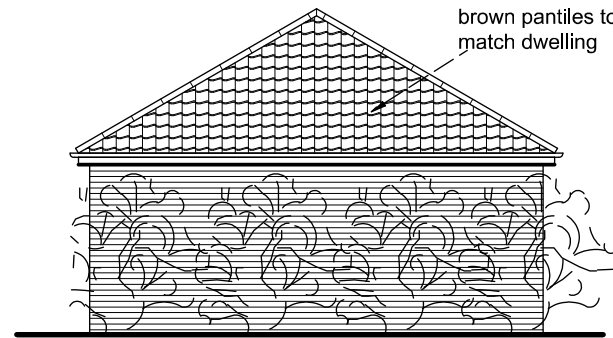


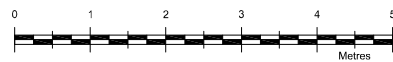


FRONT (North) ELEVATION - 1:100

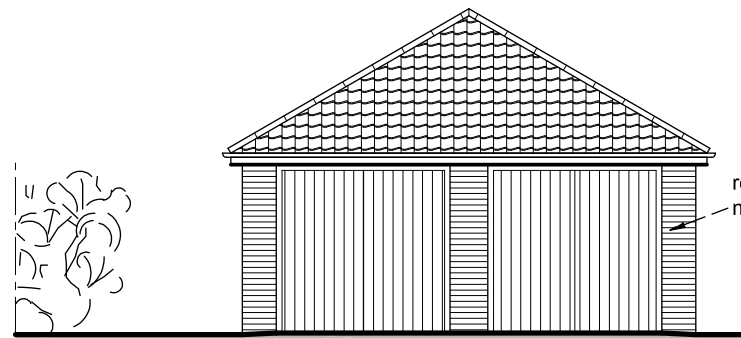


SIDE (West) ELEVATION

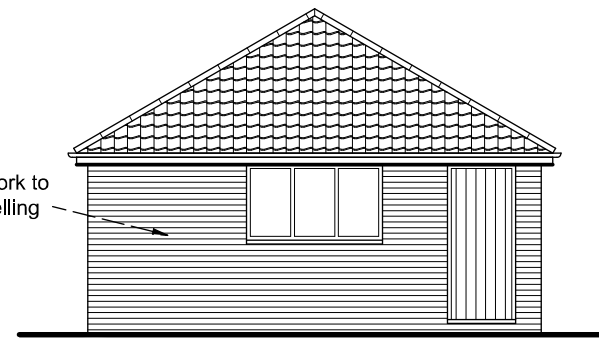



REAR (South) ELEVATION

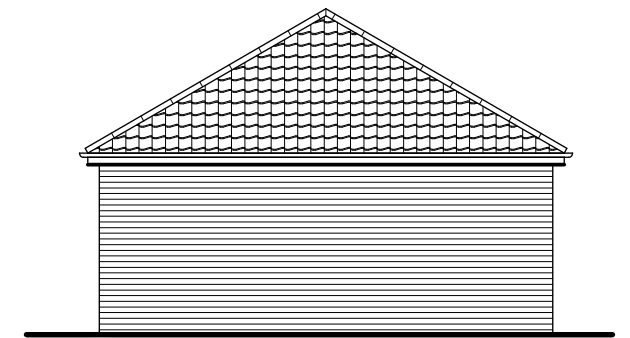

SIDE (East) Elevation

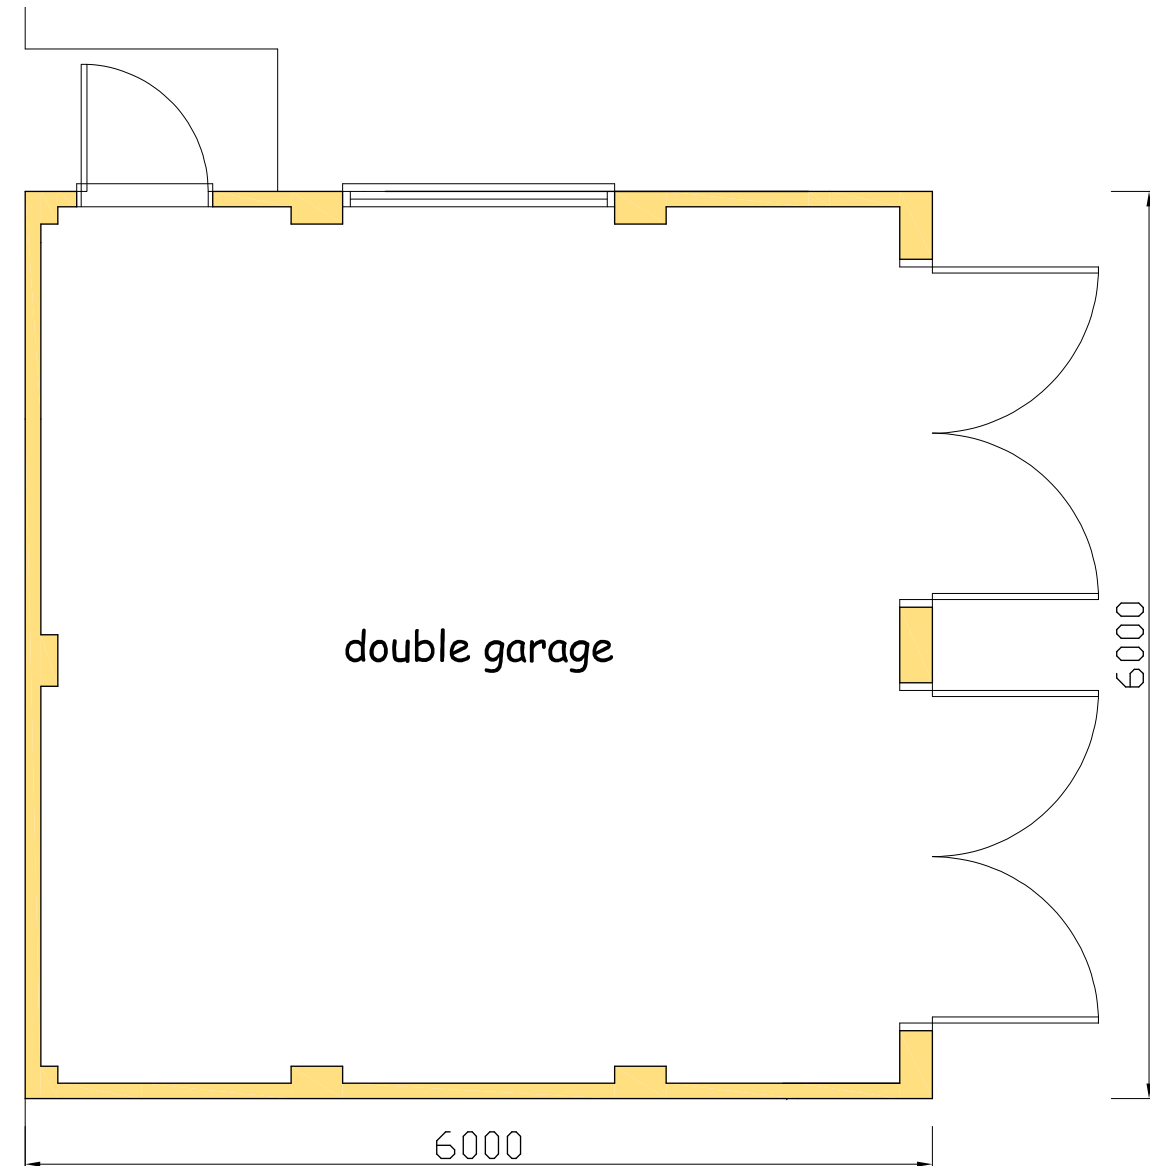

PLAN - 1:50

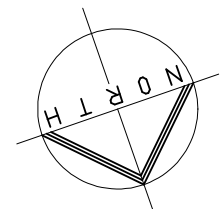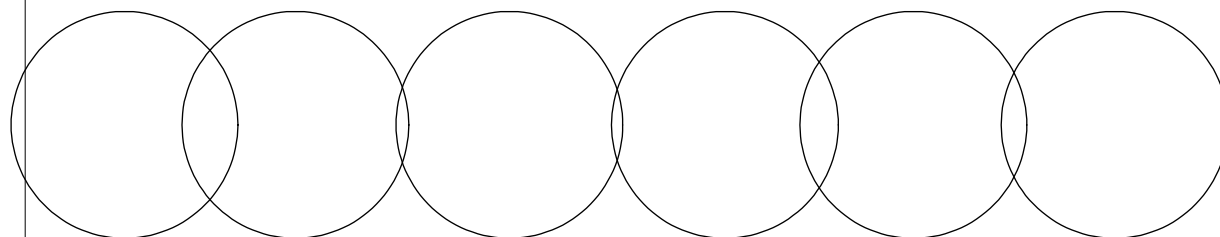

Project

PROPOSED SINGLE STOREY
REAR EXTENSION AND
DOUBLE GARAGE TO
No 11 OAKFIELDS AVENUE,
KNEBWORTH SG3 6NP

Client

RENATA & STEPHEN CHROME

Drawing

GARAGE PLAN

Scale 1:50 & 1:100 @ A3 Drawn C.R.

Checked Date Feb 25

Drawing No.

CHR/25/04

