


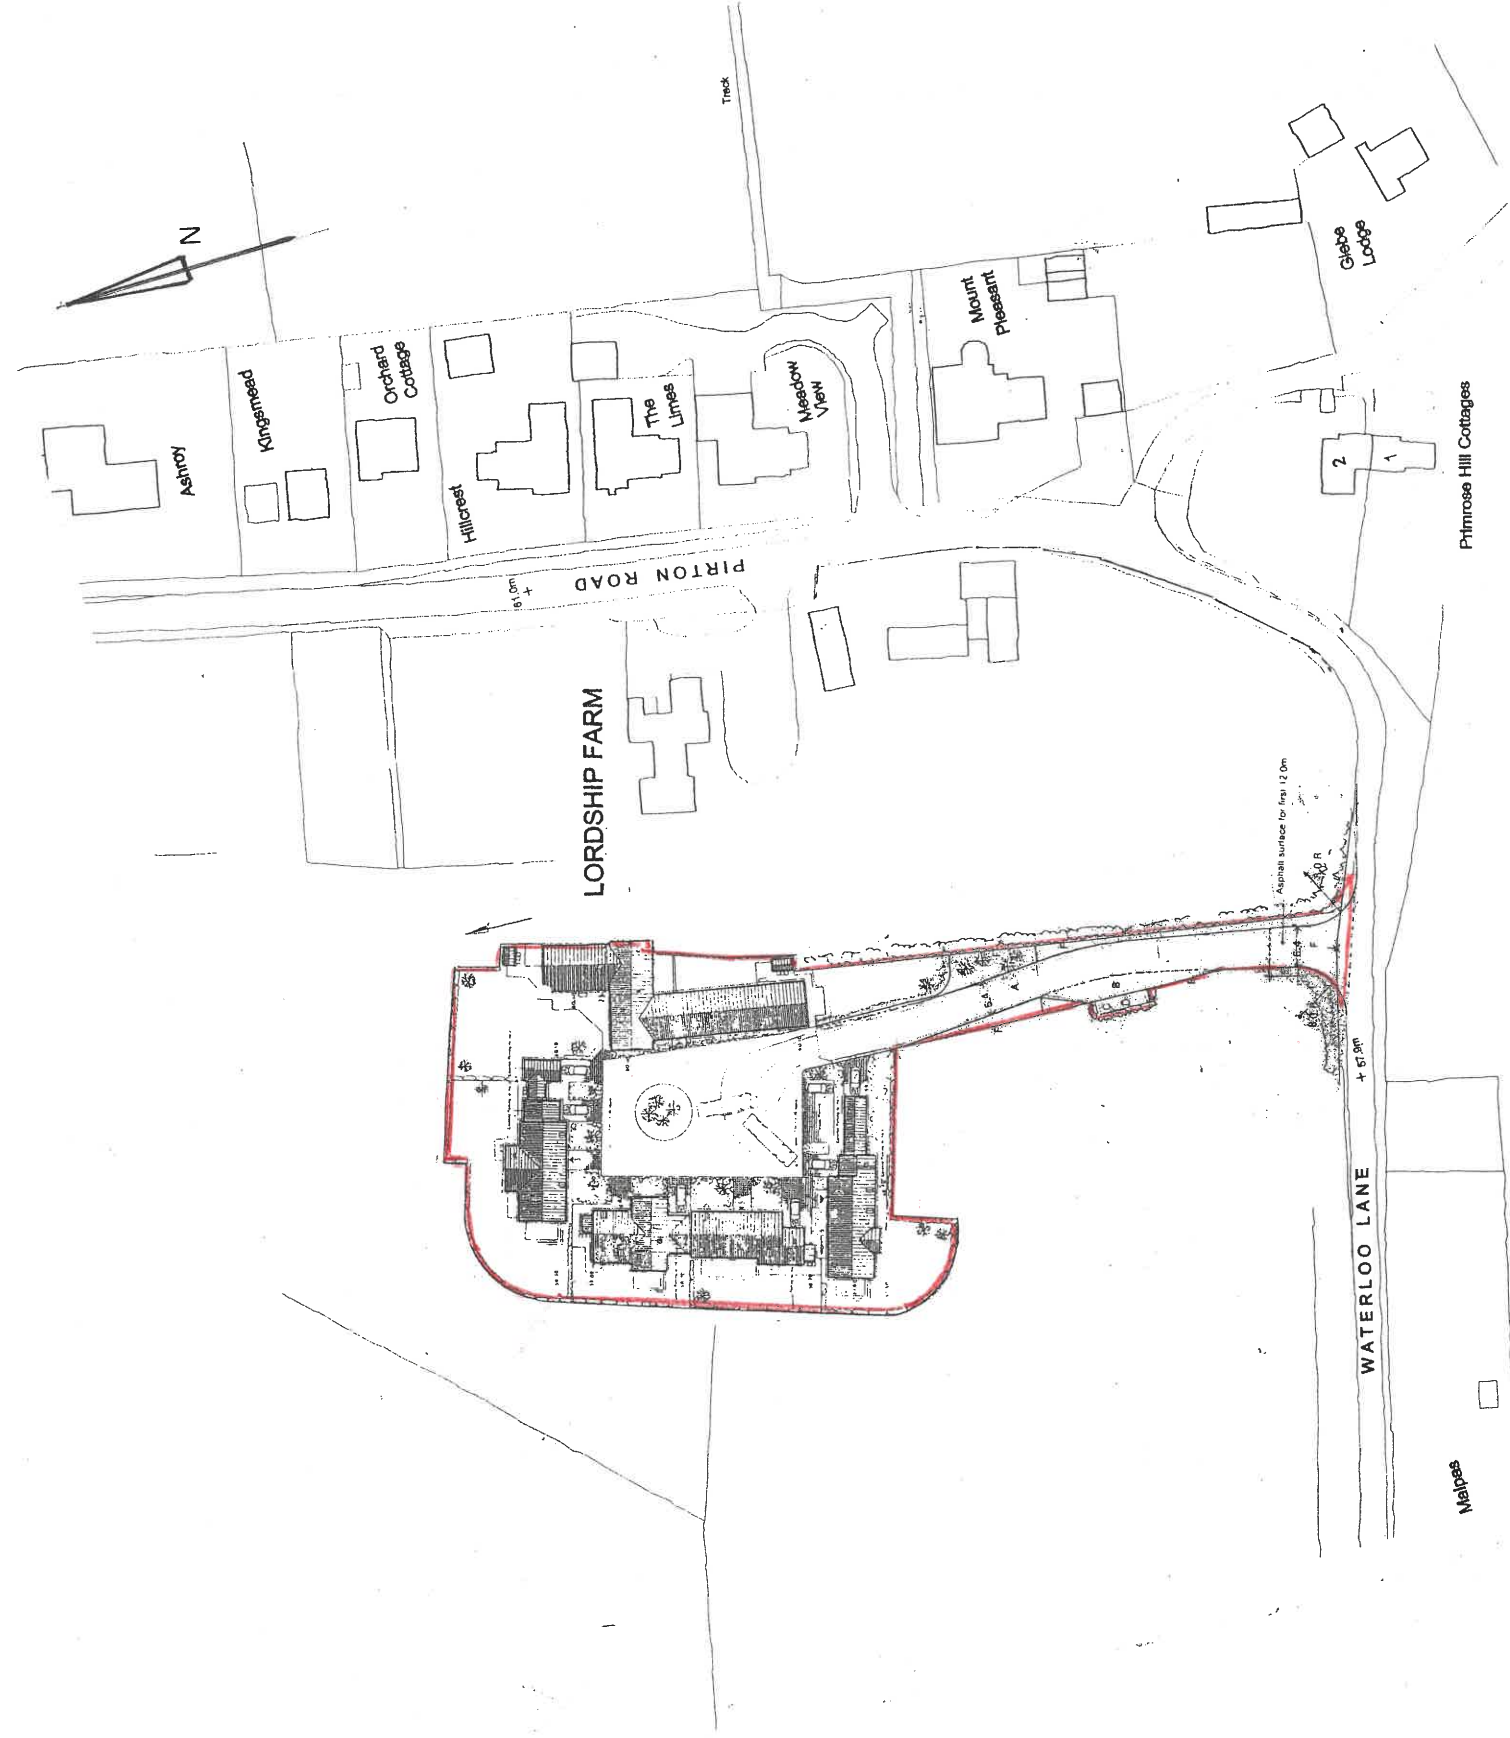


LOCATION PLAN

Revised Design for Conversion of
Existing Listed Bams and Proposed
Four Barn Style Dwellings with
Covered Parking and Associated
Works at Site West of Lordship
Farmhouse, Pilton Road, Howell
Hertfordshire

Ivan J. Clarke & John W. Barrett
Hall Farm East, Letchworth Lane
Letchworth Garden City
Hertfordshire SG6 3NH
Tel: 01462 685 251
e-mail: johnandivan@btconnect.com

Scale 1:1250 @ A3

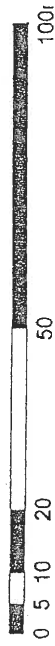

REVISION 'A' MAY 2026
Amended Elevational Detailing
to all Six Dwellings

Scale 1:1250
Date: Feb. 2025
Ref: W300 A