BLOCK PLAN 1:500

LOCATION LAN 1:1250

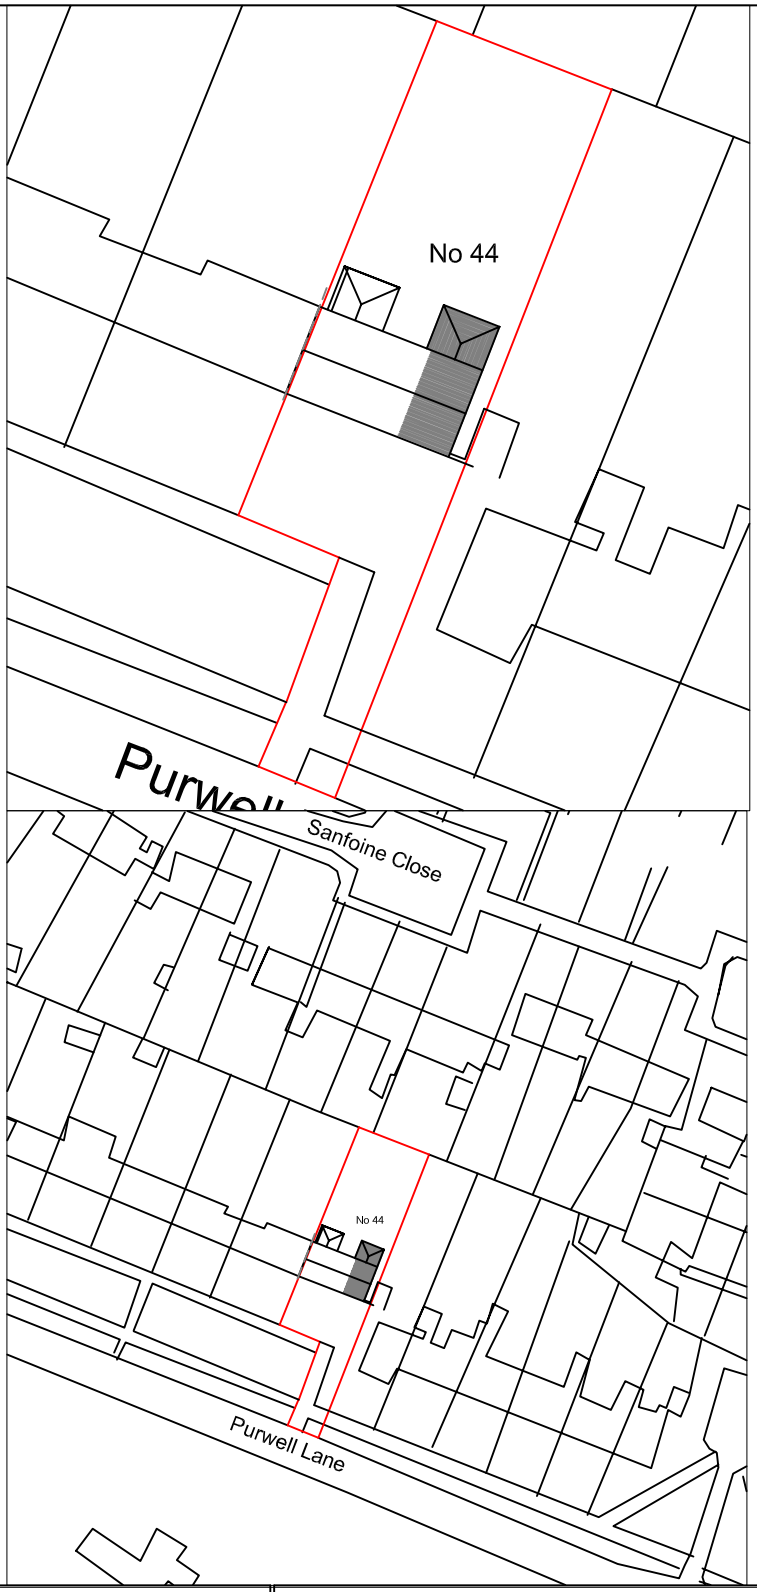

North

Complete Project Management
68 Queen Street, Hitchin.
Tel: (01462) 624391 E-mail: david.pucknell@sky.com

EXTEND

Client

Mr Mrs Poulton

Project

44 Purwell Lane
Hitchin
SG4 0NF

Drawing Title

Location

Scale	Date	Drawn by
	05/18	DP

Dwg. No.	Rev.
DP 933/02	