


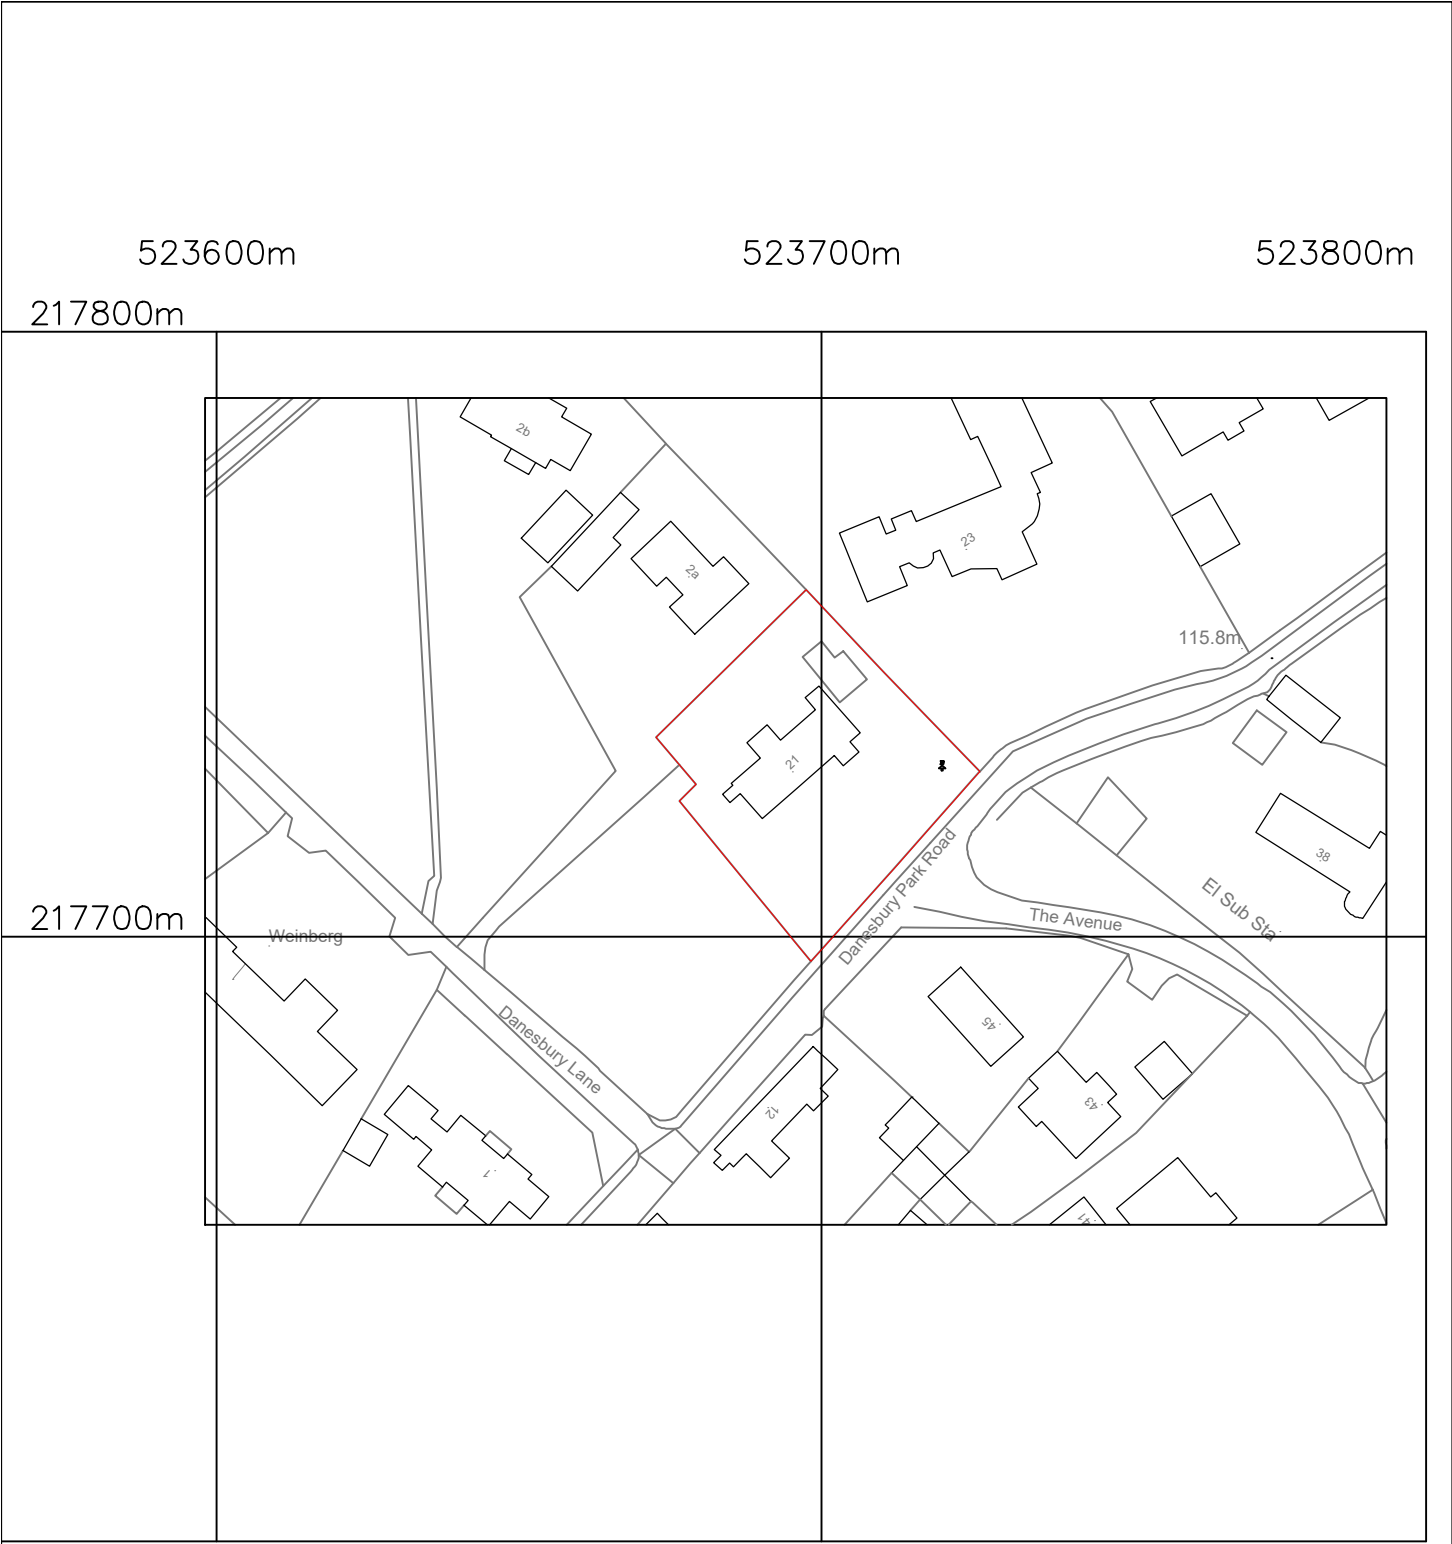

?Crown Copyright and database rights 2026 OS Licence no. AC0000806982

© Derek Lofty & Associates Original size A4 Date as title block					-	-	-
					Rev.	Amendments	
 Derek LOFTY & Associates The Lodge Studio Copthorne Road Croxley Green Hertfordshire WD3 4AQ t: 01923 774373 e: info@dlaconsultants.co.uk		Client: PRIVATE			Drawing Title SITE LOCATION PLAN 21 DANESBURY PARK AVENUE WEWLYN AL69SH		
		Date	Scale	Drawn			
		JAN'26	SHOWN	AML	AML	13770-103	