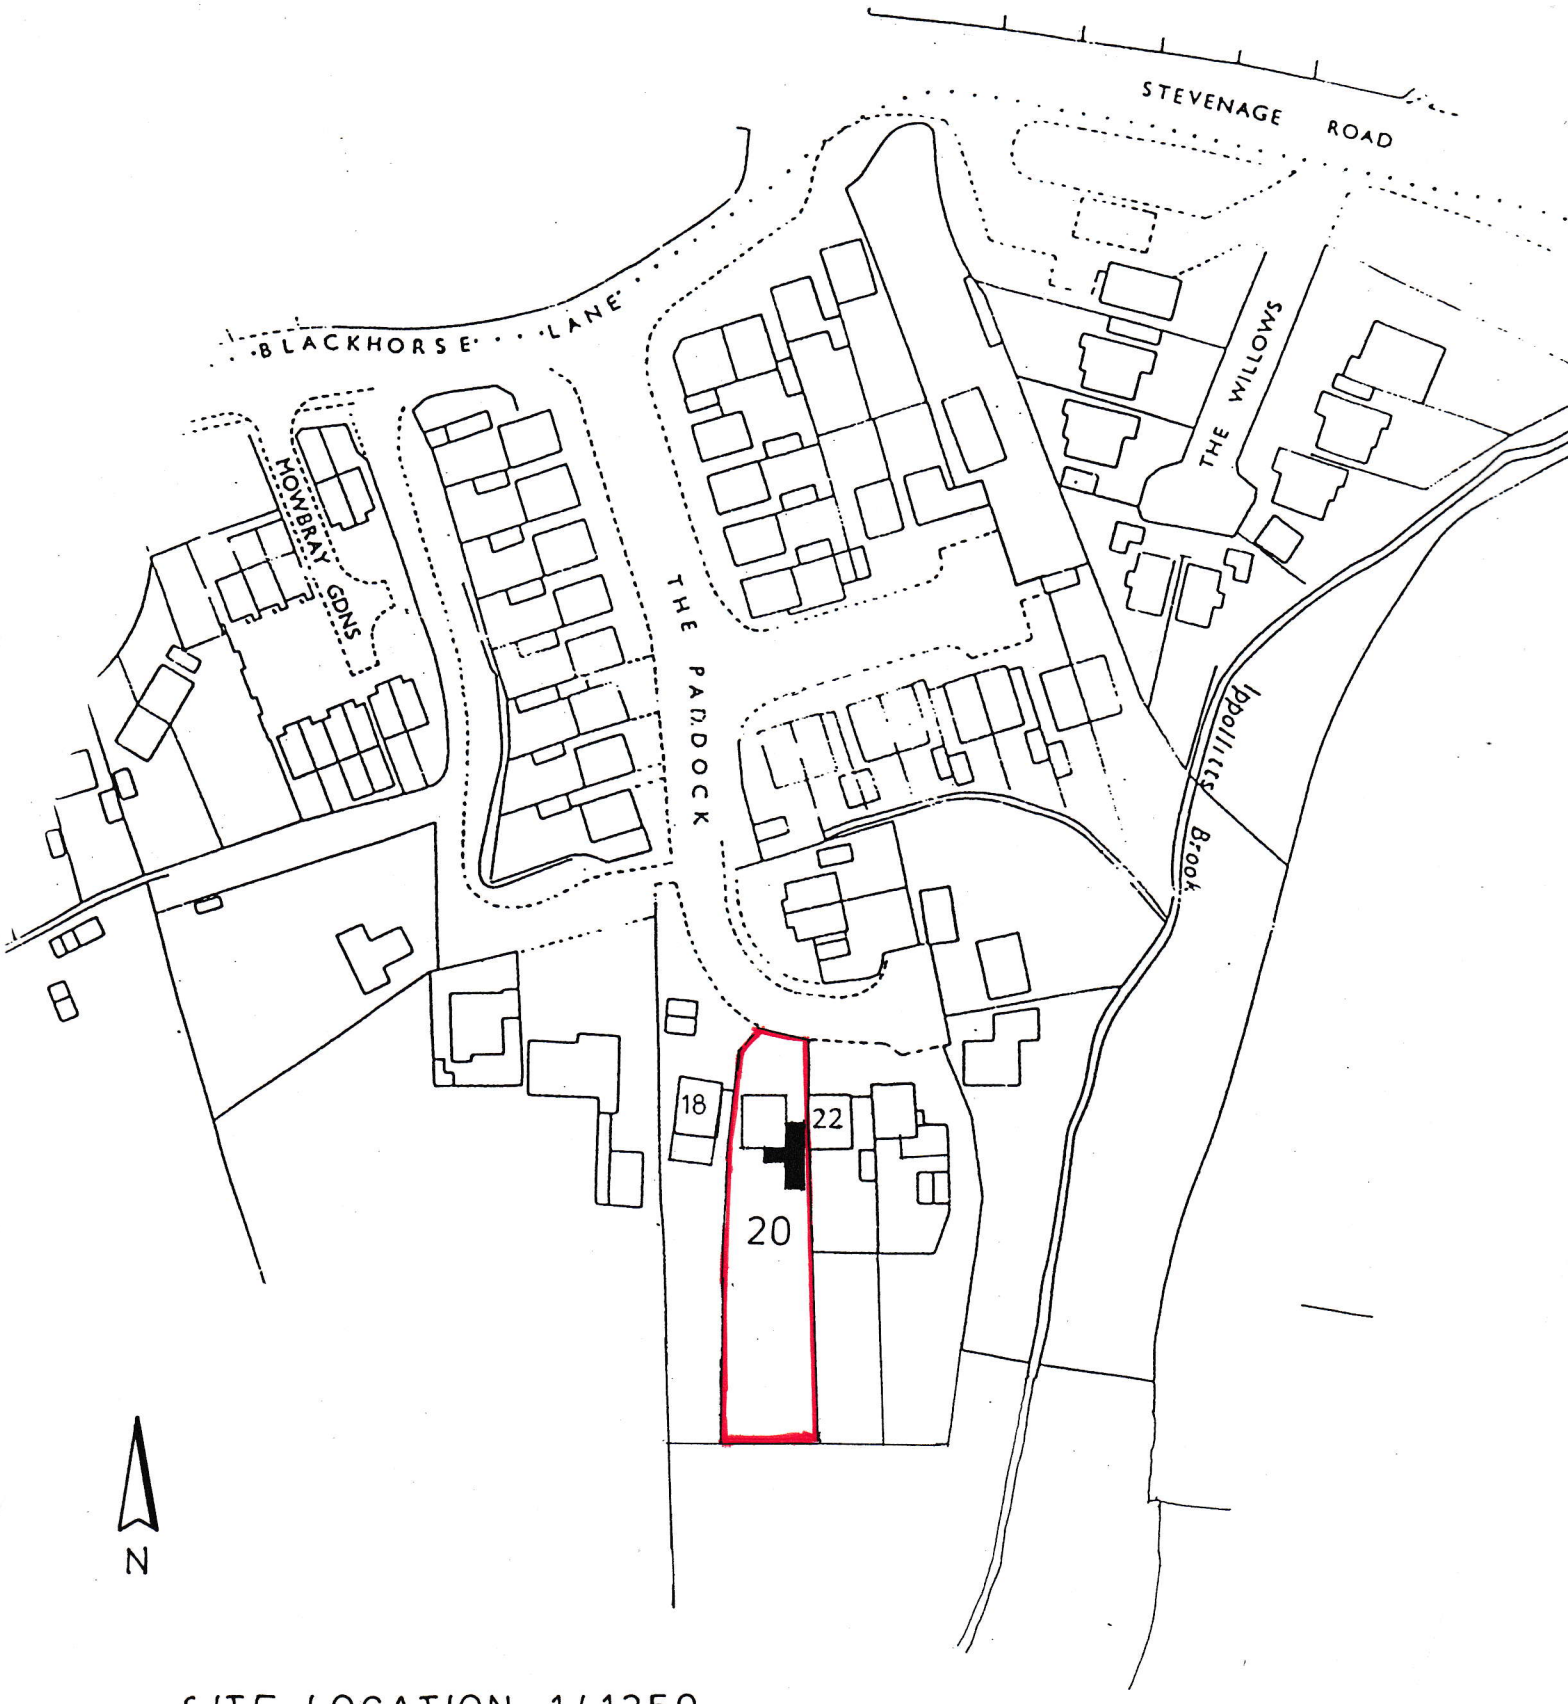

SITE LOCATION 1/1250