


1:100 Existing and Proposed Side (South) Elevation - 16 Deards End Ln

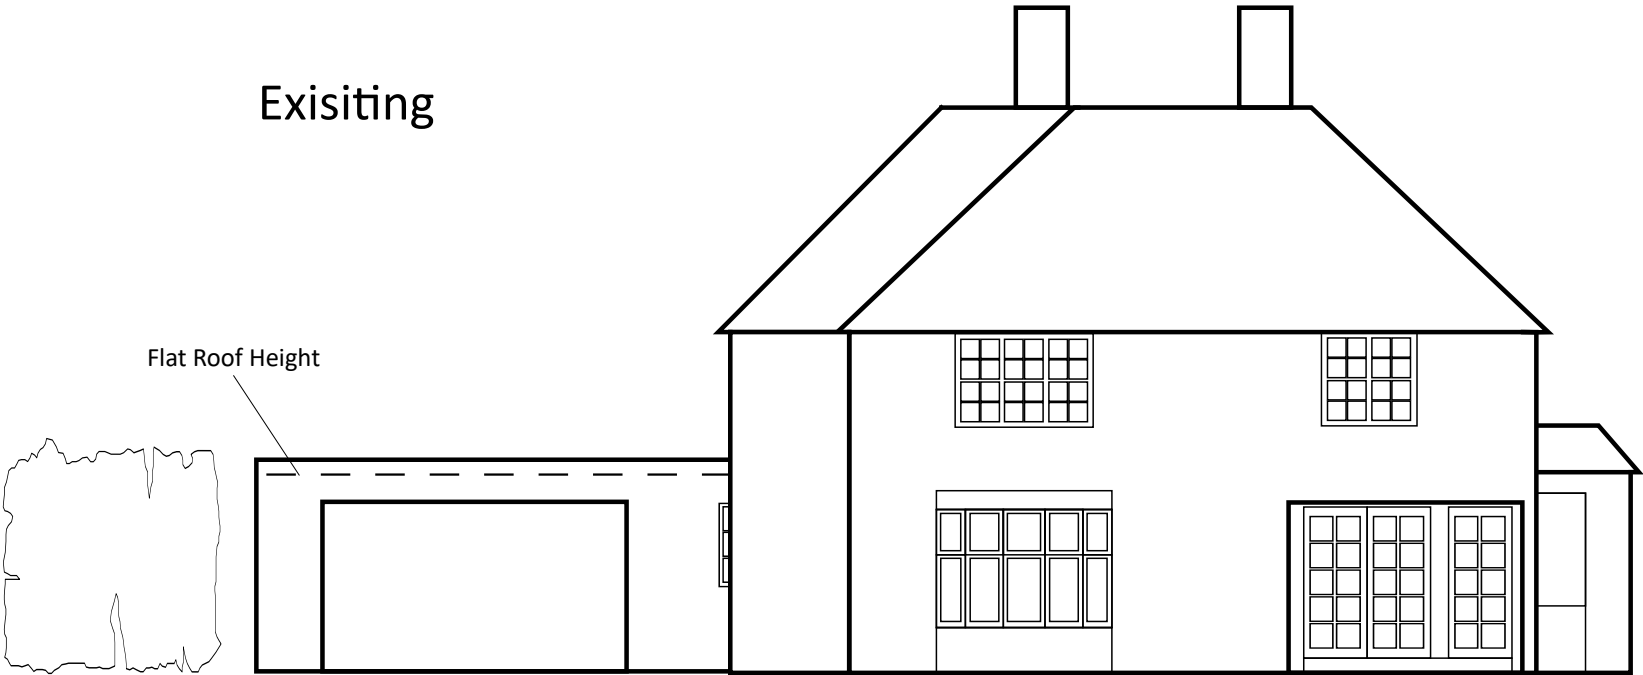

Untapped Energy 11 Templewood, Welwyn Garden City, Hertfordshire, AL8 7HT TEL: 07930 593389 E: Info@untappedenergy.co.uk	Job Title Solar PV Installation at 16 Deards End Ln, Knebworth Hertfordshire, SG3 6NL for Mr Alex Mitchell	Drawing Title As Proposed & Existing Side Elevation	Scale 1:100 @A3	Drawing Number 02	Revision A
			Date Oct'25		
			Job NO. 25-021		