



SWALE: 1:3 SIDE SLOPE

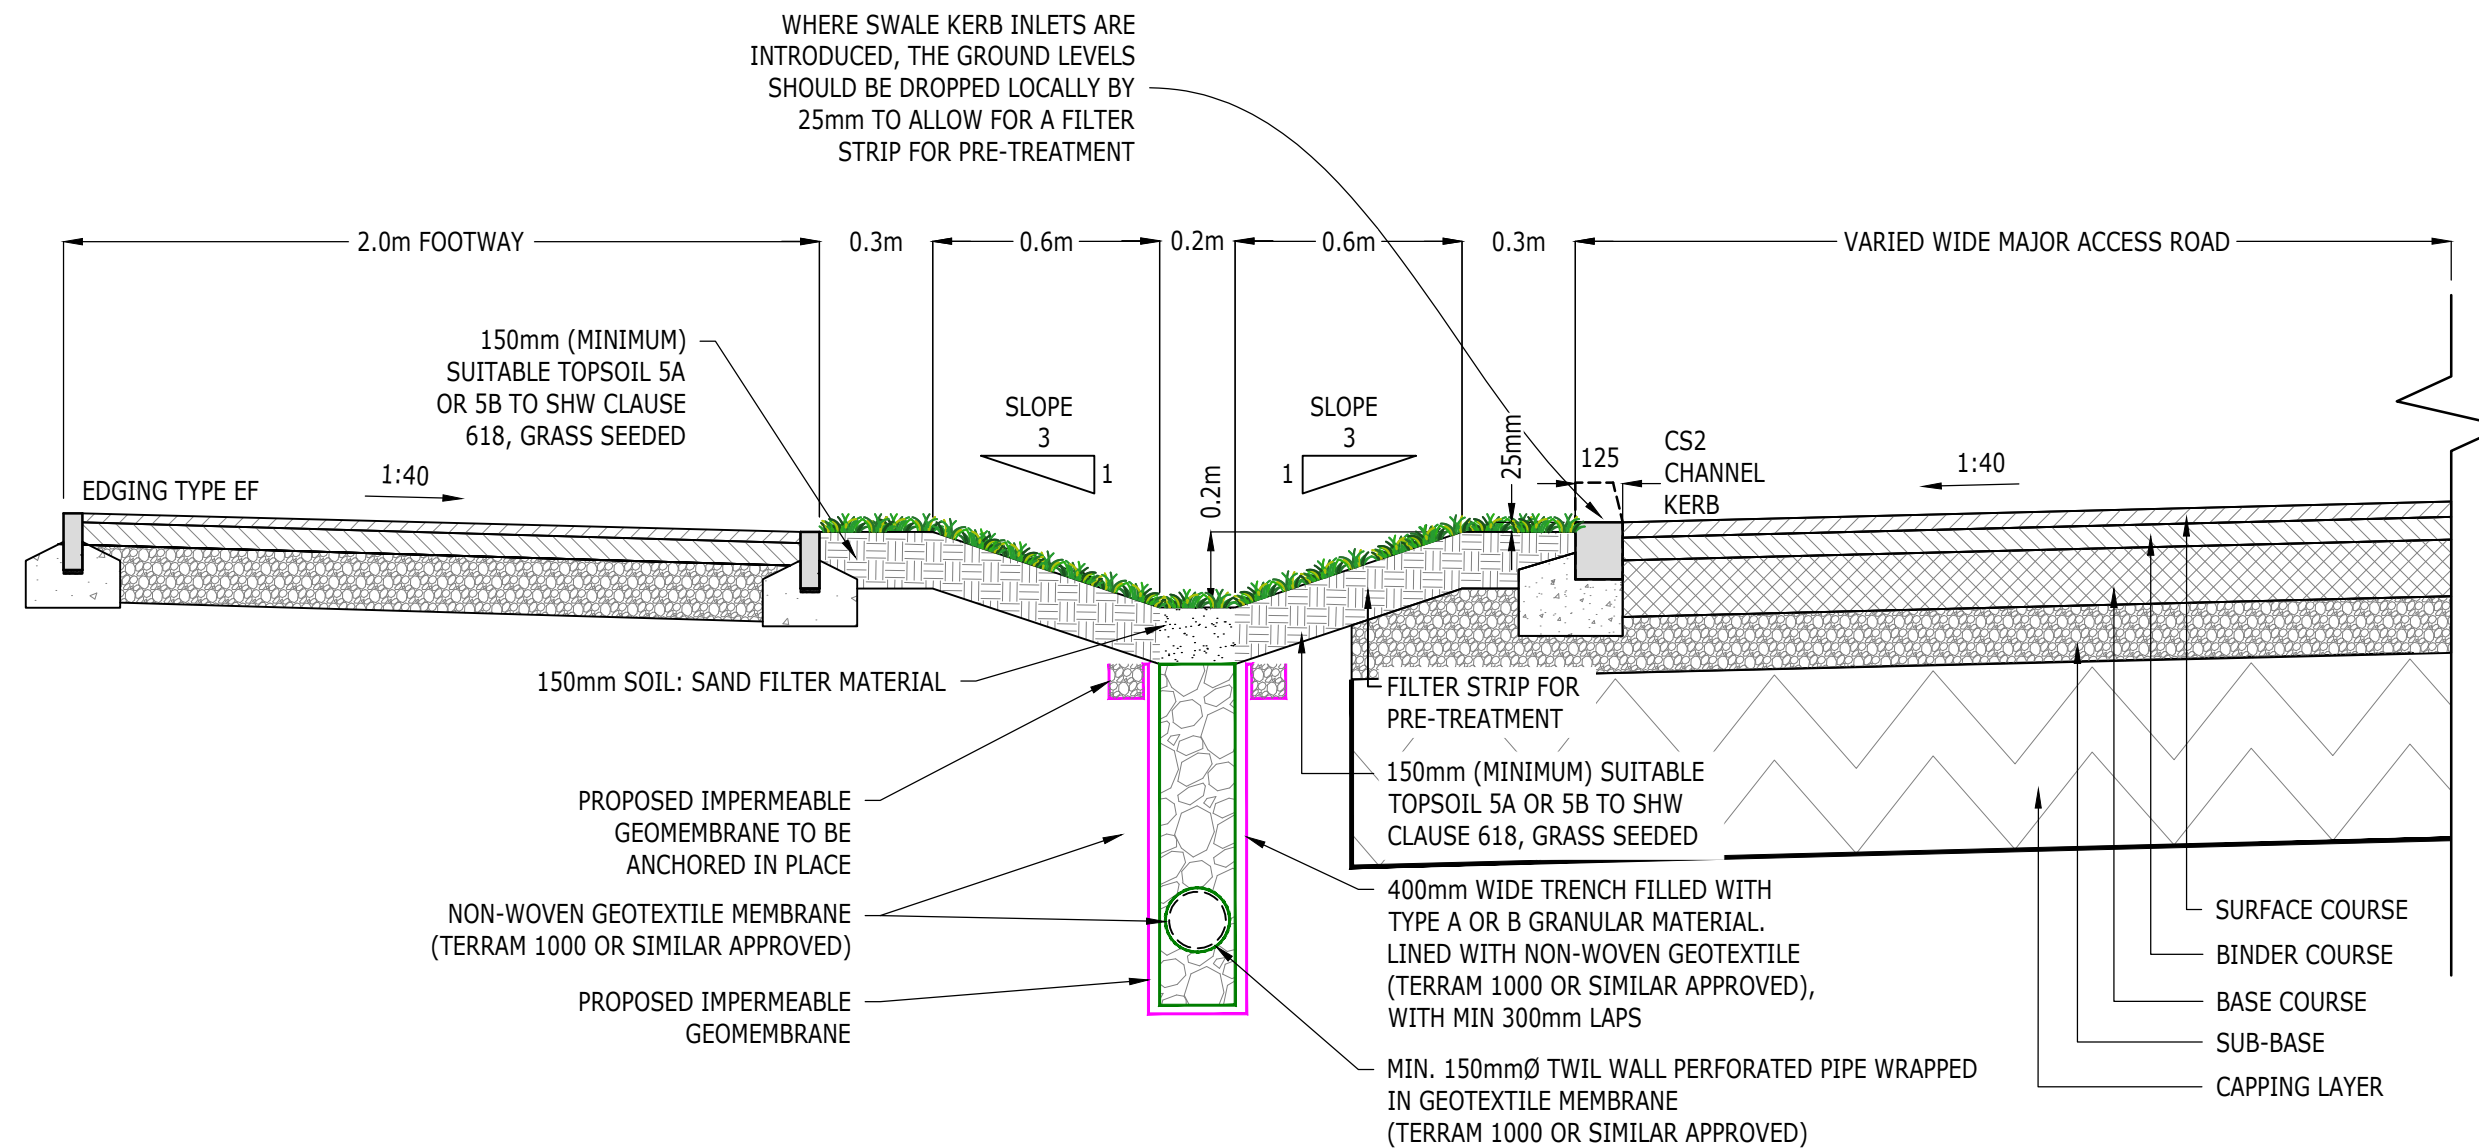

SWALE: 1:4 SIDE SLOPE

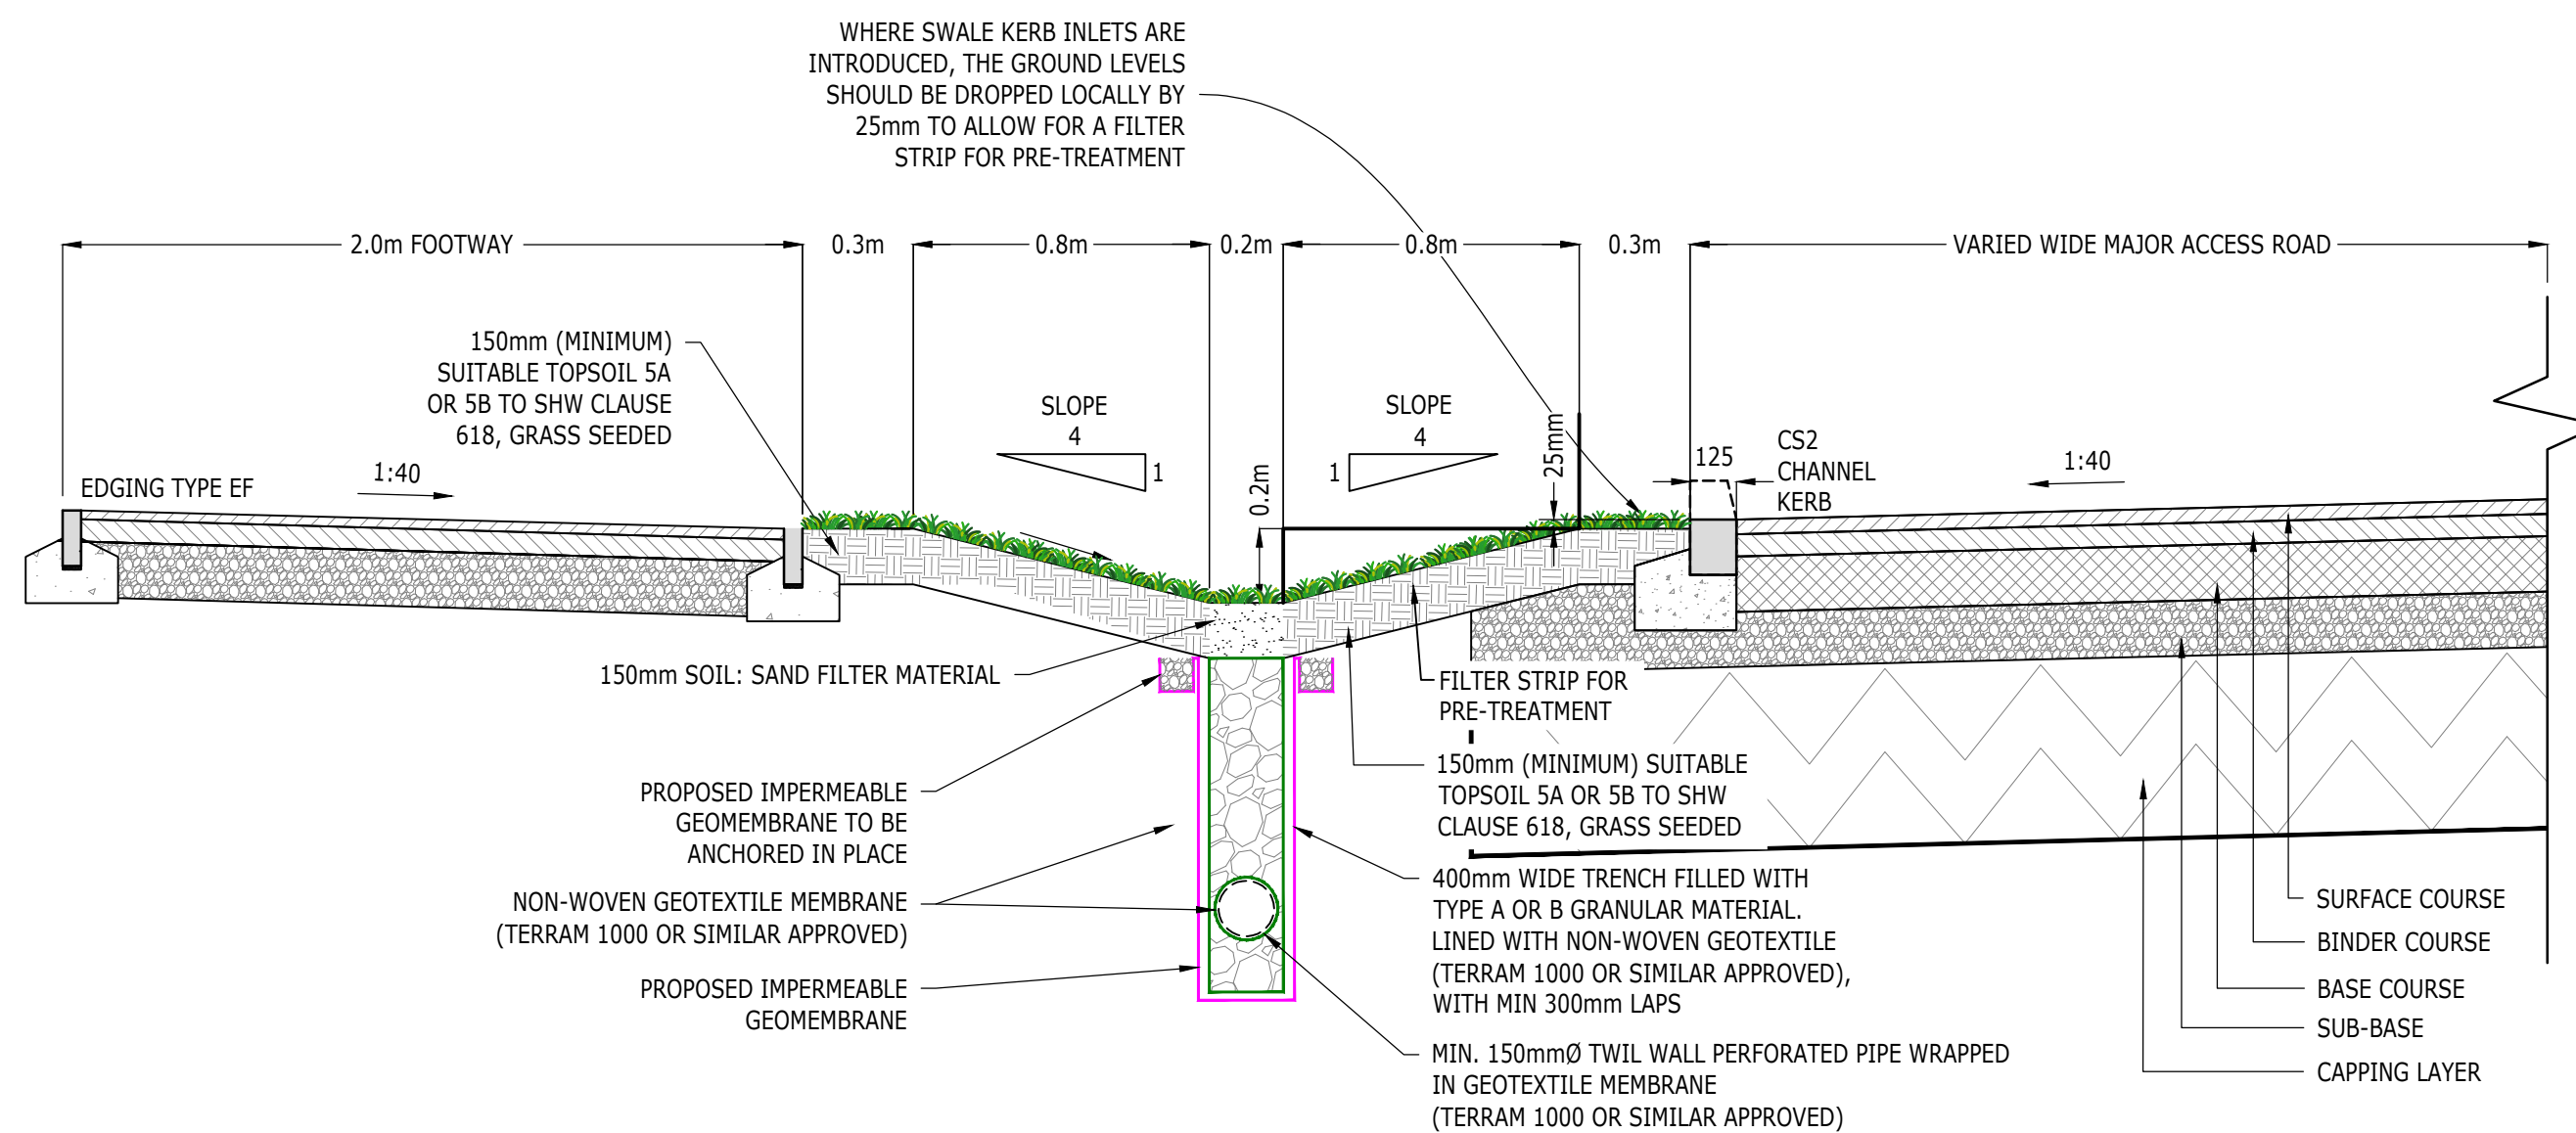

NOTES:

1. THIS DRAWING IS TO BE READ IN CONJUNCTION WITH THE RELEVANT SPECIFICATION, INC. RISK ASSESSMENTS AND ALL OTHER RELATED DRAWINGS ISSUED BY THE ENGINEER.
2. DO NOT SCALE FROM THIS DRAWING. WORK FROM FIGURED DIMENSIONS ONLY.
3. ALL DIMENSIONS SHOWN ON THIS DRAWING ARE IN METRES UNLESS OTHERWISE STATED.
4. ALL DIMENSIONS, LEVELS AND SURVEY GRID CO-ORDINATES ARE TO BE CHECKED ON SITE AND THE ENGINEER NOTIFIED IMMEDIATELY OF ANY DISCREPANCIES PRIOR TO THE COMMENCEMENT OF THE WORKS.
5. NO DEVIATION FROM THE DETAILS SHOWN ON THIS DRAWING IS PERMITTED WITHOUT PRIOR PERMISSION FROM THE ENGINEER.
6. ANY WORKS OUTSIDE RED SITE BOUNDARY ARE FOR INFORMATION PURPOSES ONLY. UNLESS SPECIFICALLY NOTED, ALL WORKS OUTSIDE THE SITE BOUNDARY WILL BE UNDERTAKEN BY OTHERS UNDER A SEPARATE CONTRACT.

-- FIRST ISSUE		BW	XX	XX	XX.XX.XX
Rev	Description	Drn	Chk	App	Date
Purpose: WORK IN PROGRESS		Status: NOT YET APPROVED			
ARDENT CONSULTING ENGINEERS AN EMPLOYEE OWNED COMPANY					
Third Floor The Hollmark Building 52-56 Leadenhall Street London EC3M 5JE  www.smaistd.com MEMBER OF THE SSIP SAFETY SCHEDULED INDUSTRY Tel: 020 7680 4088 Web: www.ardent-ce.co.uk E-mail: enquiries@ardent-ce.co.uk 					
Client BARRATT DAVID WILSON HOMES NORTH THAMES					
Project Title: LAND AT TALBOT WAY, LETCHFORD					
Drawing Title: TYPICAL SECTION THROUGH SWALE					
Drawn by BW	Checked by XX	Approved by XX	Revision		
A2 Scale	Date		—		
1:20mm@A2		16: 04: 26			
Drawing Number 2502330-ACE-XX-00-DR-C-SK03					