



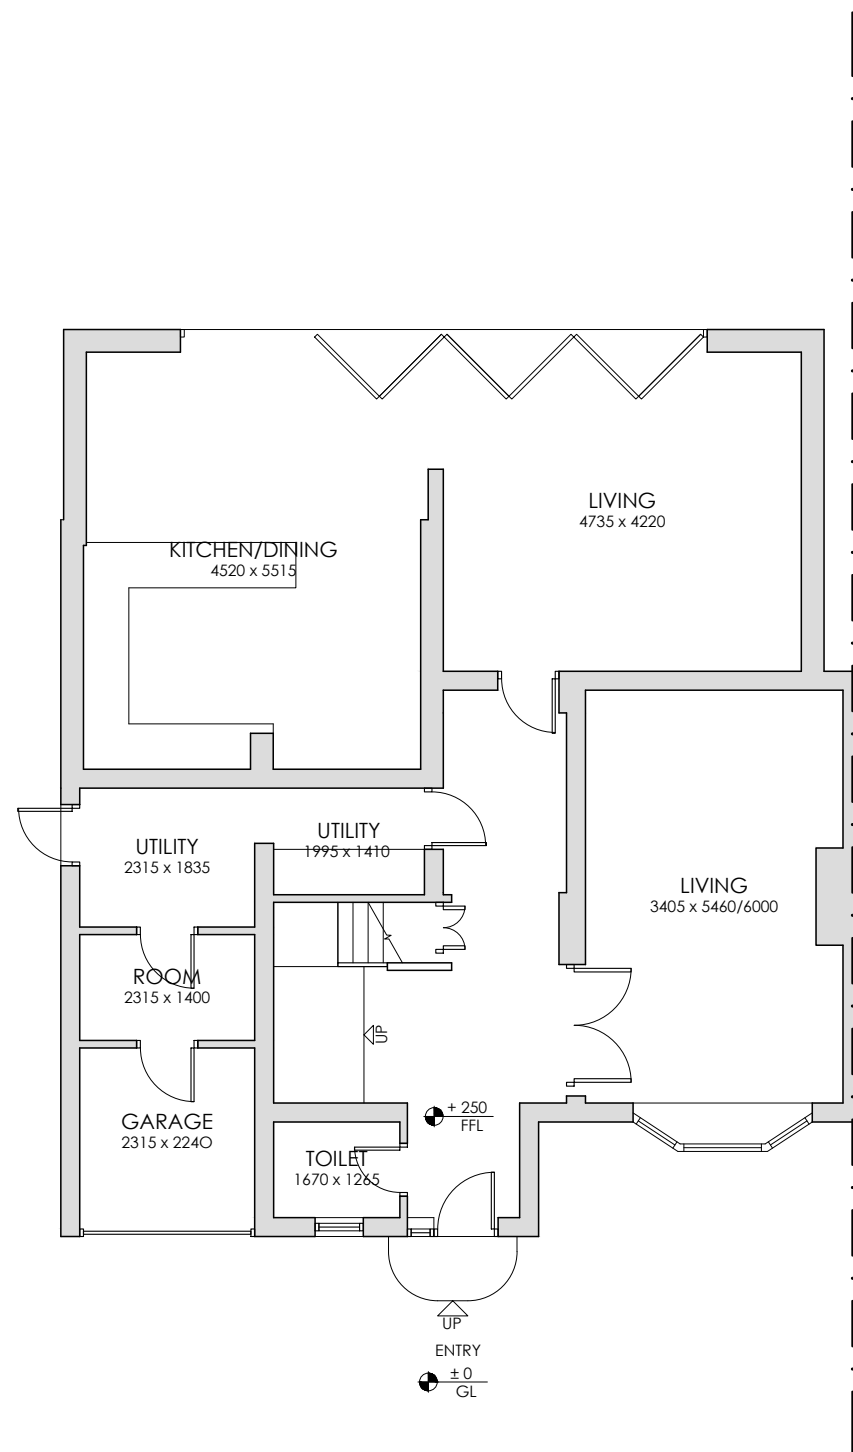

01
A-302

EXISTING GROUND FLOOR PLAN


SCALE- 1:100@A3

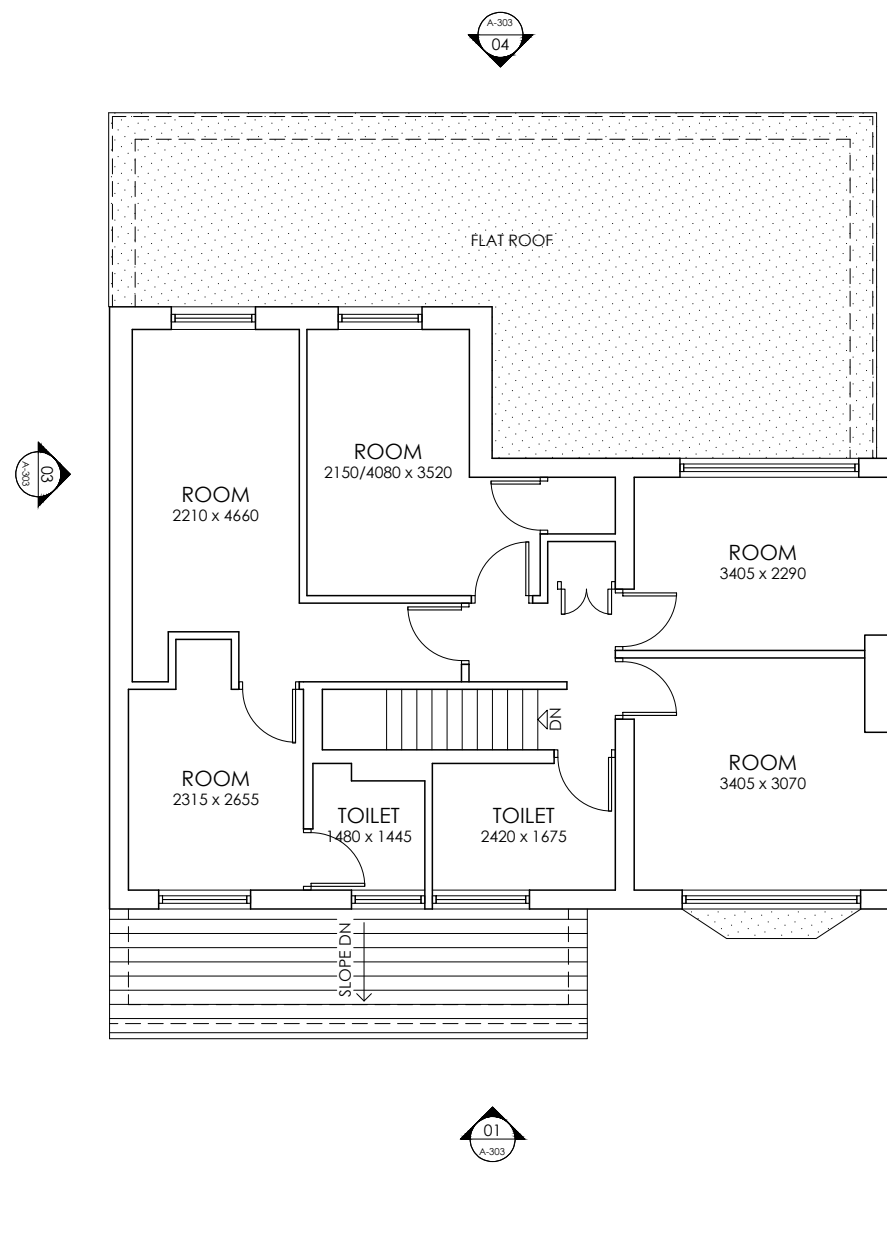

02
A-302

EXISTING FIRST FLOOR PLAN

SCALE- 1:100@A3

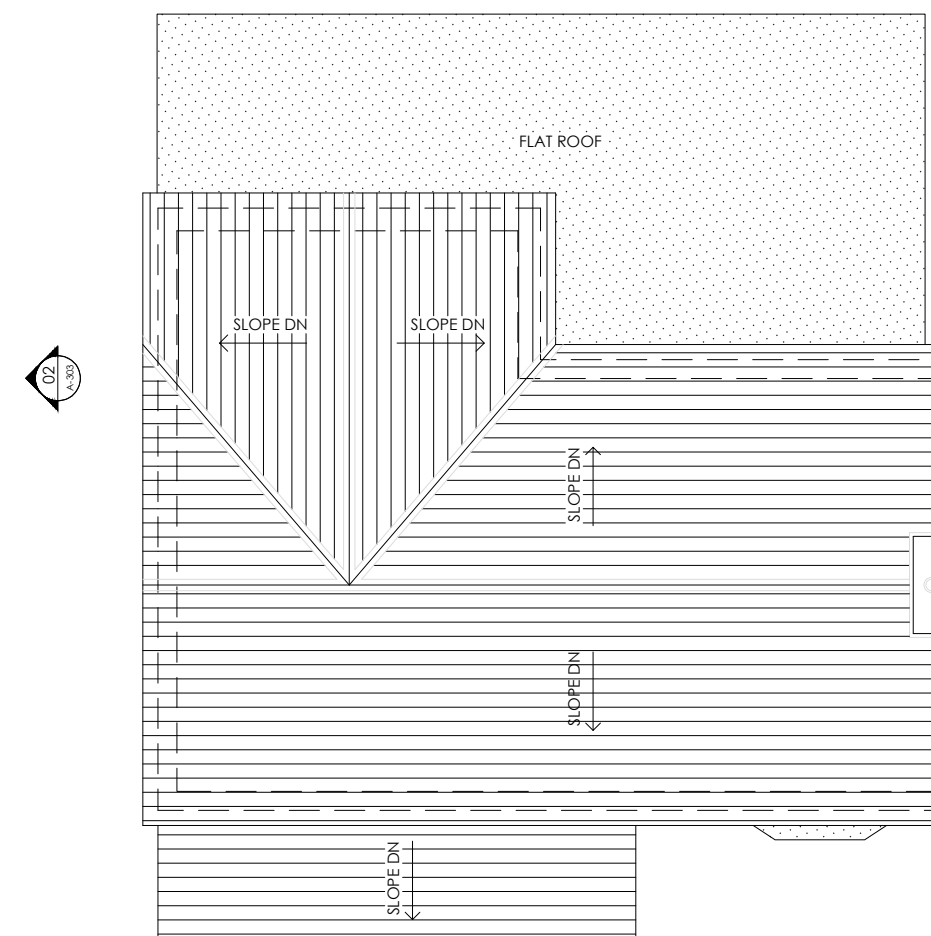

03
A-302

EXISTING ROOF PLAN

SCALE- 1:100@A3



DATE	REVISION	DESCRIPTION
STATUS		PLANNING

