



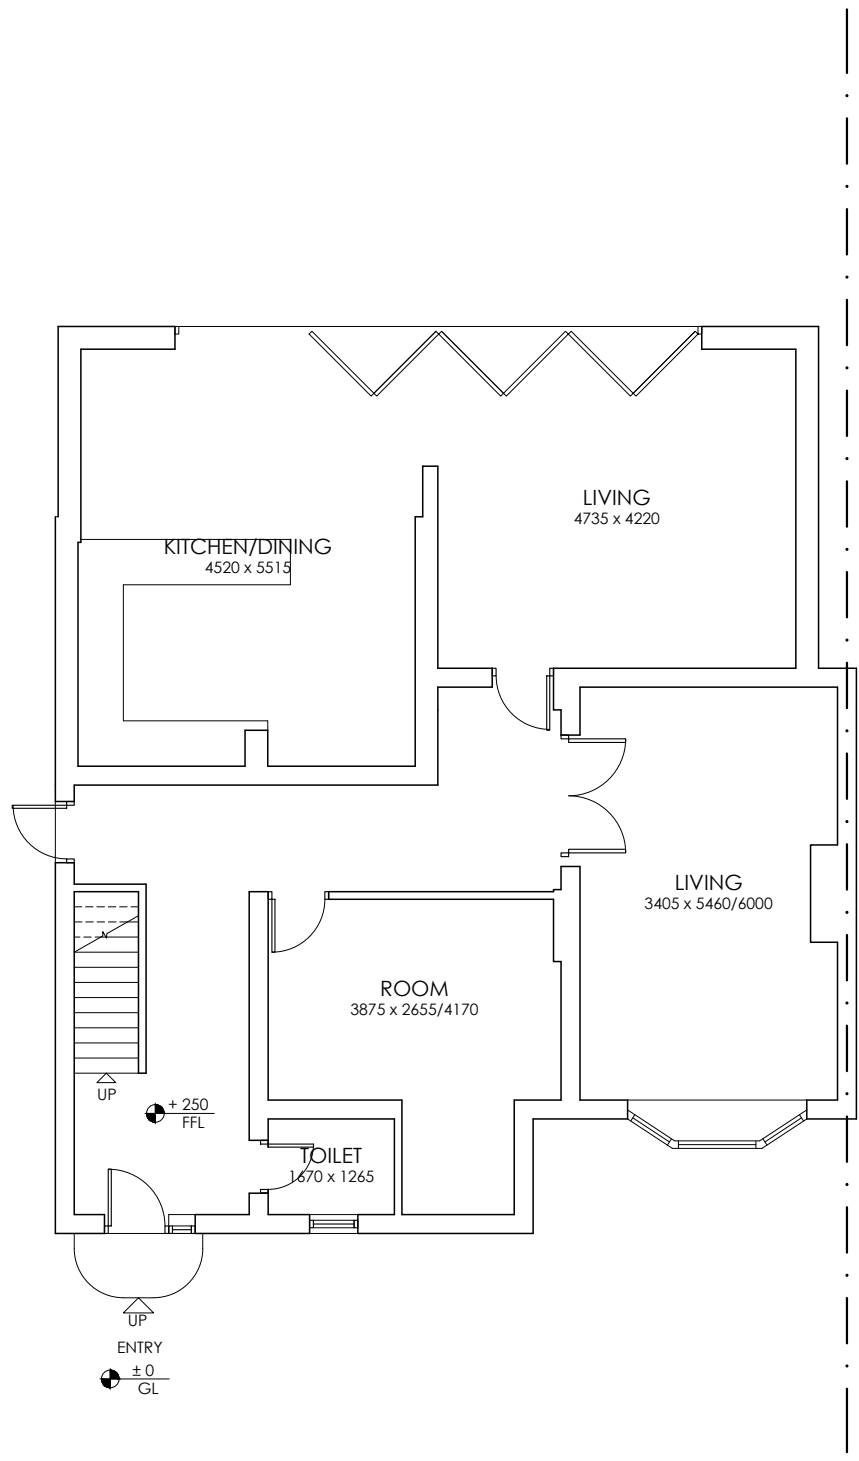

01
A-304

PROPOSED GROUND FLOOR PLAN


SCALE- 1:100@A3

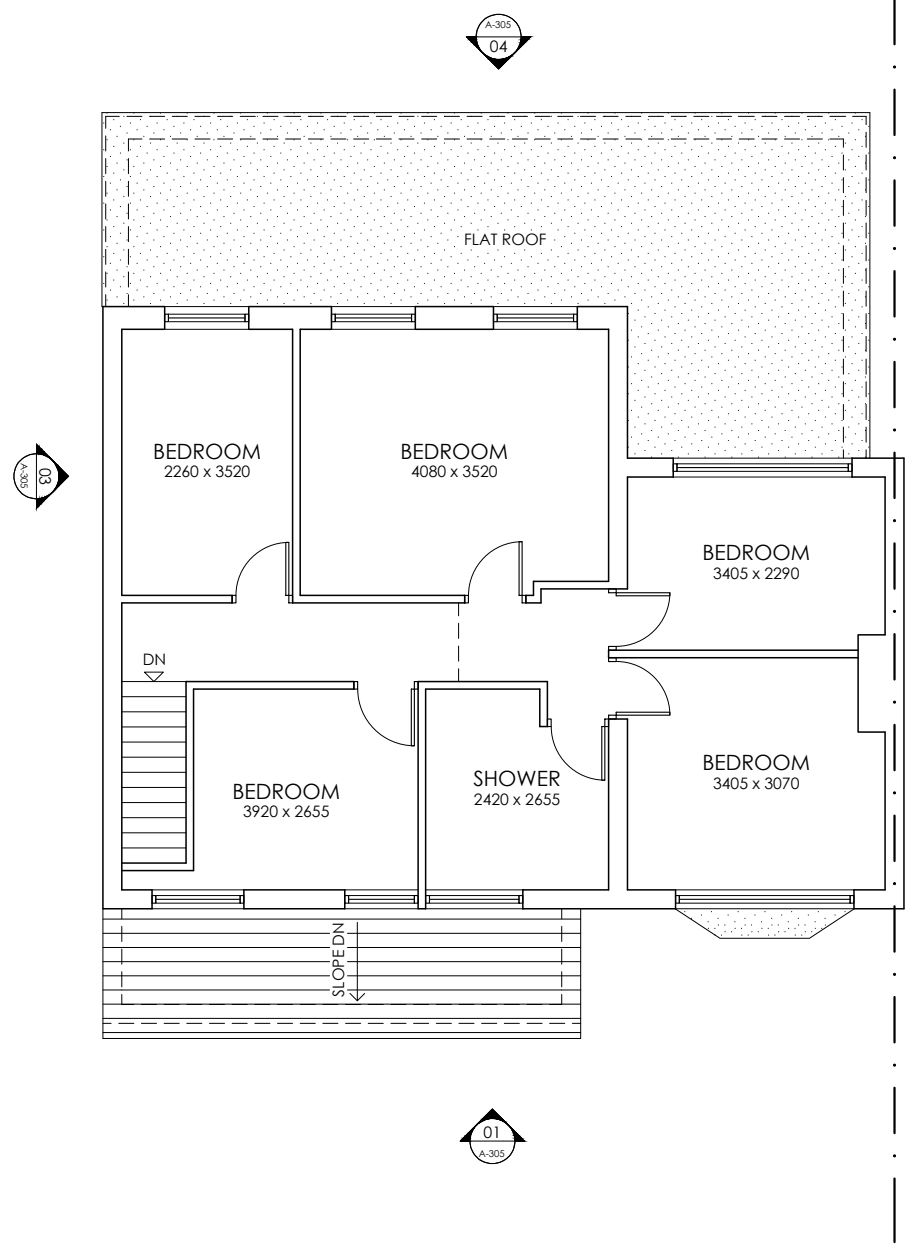

02
A-304

PROPOSED FIRST FLOOR PLAN

SCALE- 1:100@A3

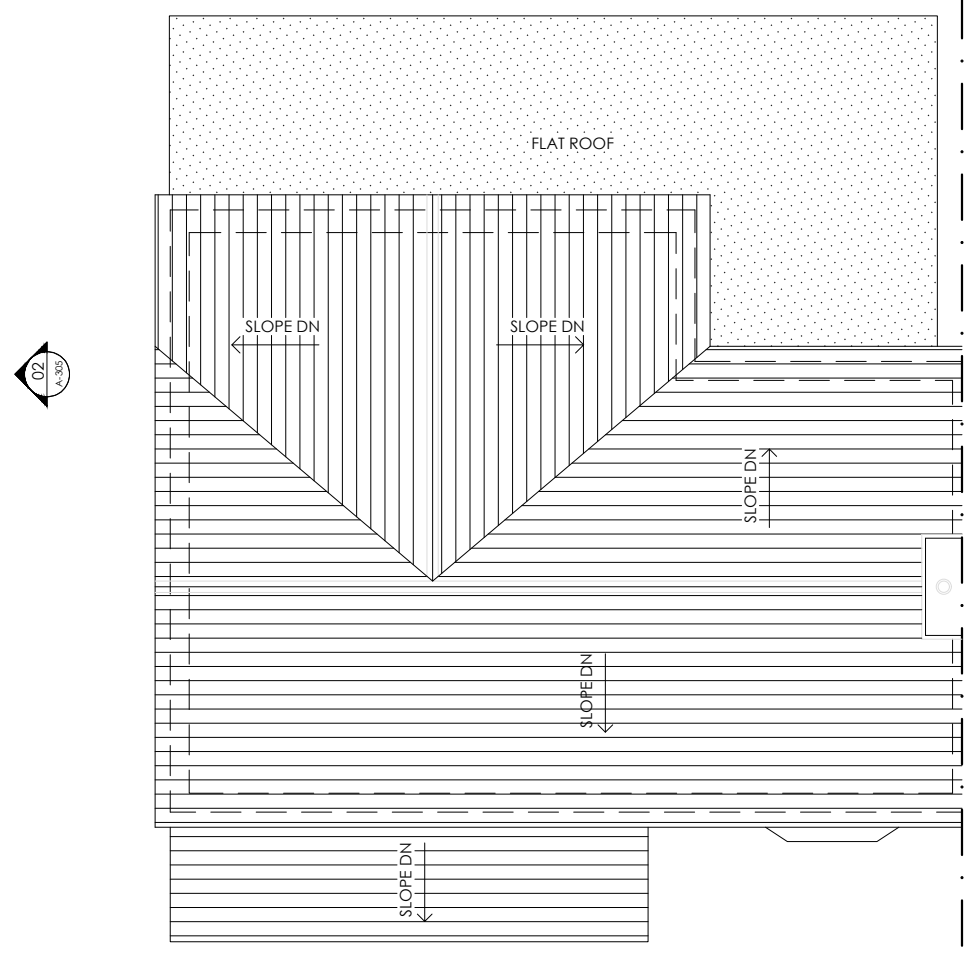

03
A-304

PROPOSED ROOF PLAN

SCALE- 1:100@A3



DATE	REVISION	DESCRIPTION
STATUS		PLANNING

