N.H.D.C.
01 MAY 2018

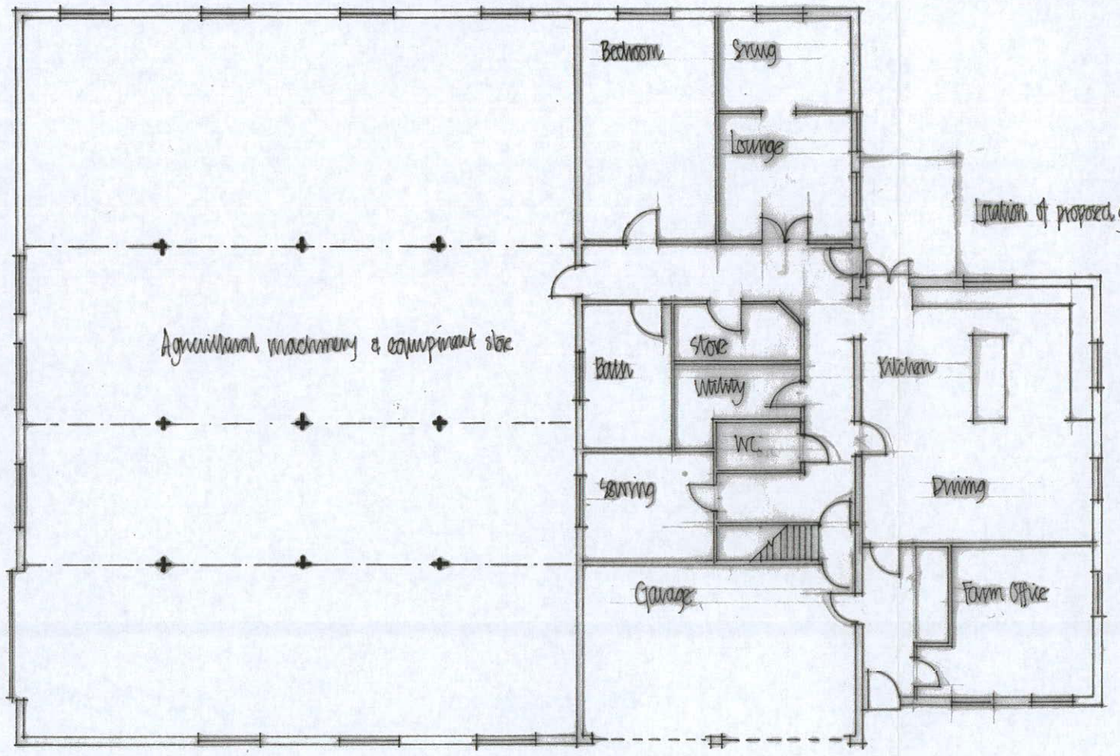

FLOOR PLAN

0 2 4 6 8 10

ATTFIELD & JONES
(Lindsay Jones, Giblenn Ltd)
Architects

Church Farm Cottage
Rushden
Herts. SG9 0SG
Tel: 01763 288111
email: attfield-jones@btconnect.com

Client:
MR J DINGEMANS

Title:
DWELLING AT SOUTHERN GREEN FARM

Date: DEC 2017
Scale: 1:200
Drawn:
Drwg. No. A 4460 006