

NORTH ELEVATION

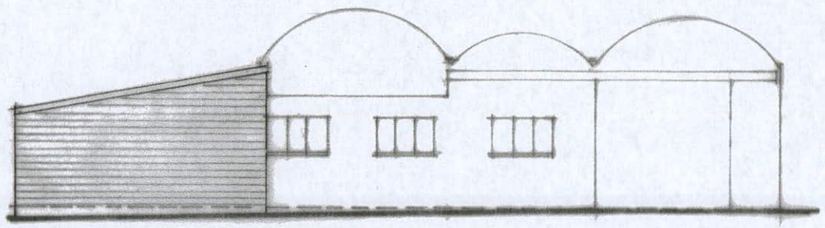

WEST ELEVATION



New high level windows in main barn gables

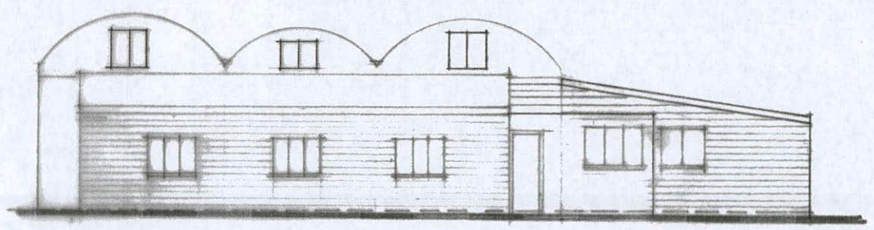

EAST ELEVATION

ATTFIELD & JONES
(Lindsay Jones, Giblenn Ltd)
Architects

Church Farm Cottage
Rushden
Herts. SG9 0SG
Tel: 01763 288111
email: attfield-jones@btconnect.com

Client:

MR J DINGEMANS

Title:

BARNS AT SOUTHERN GREEN FARM [THE HAYBARN]

Date: AUG 2015

Scale: 1:200

Drawn:

Drwg. No. A 4460 004 A