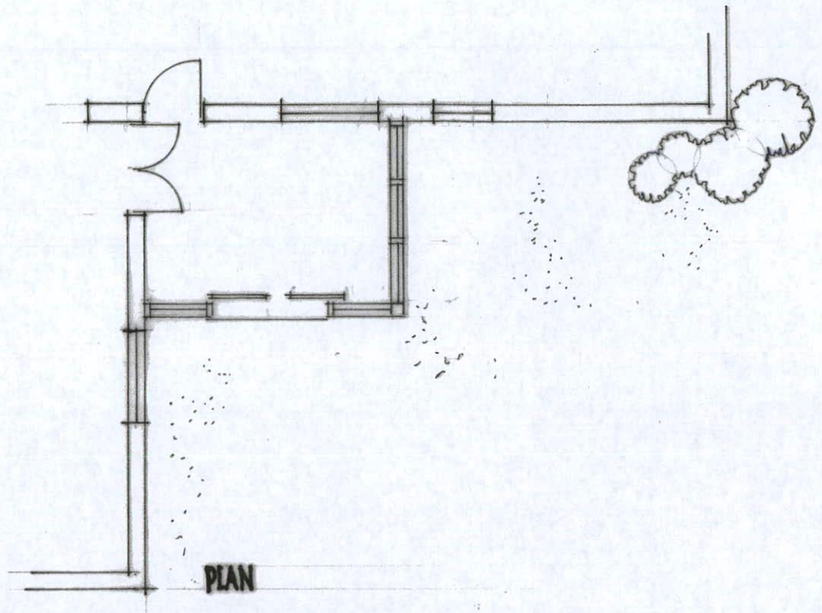

PLAN

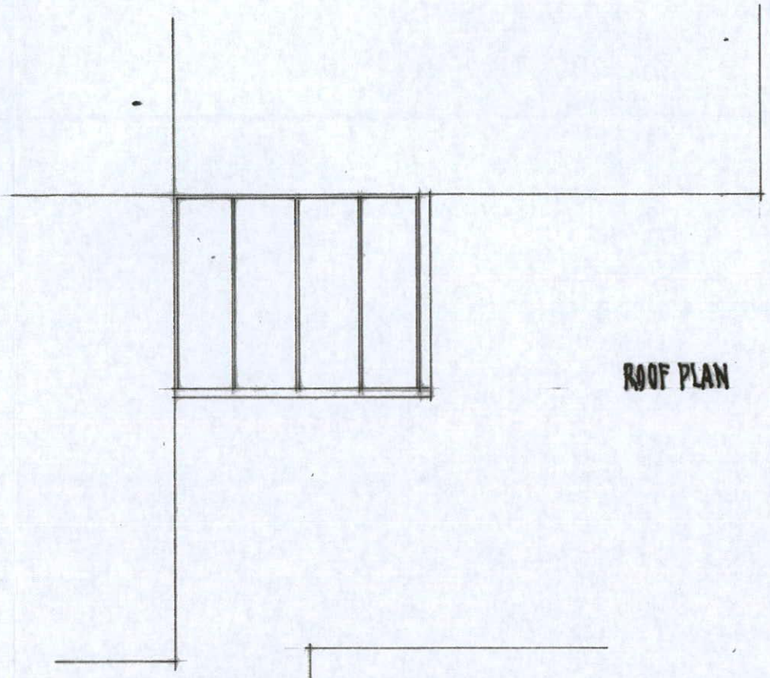

ROOF PLAN

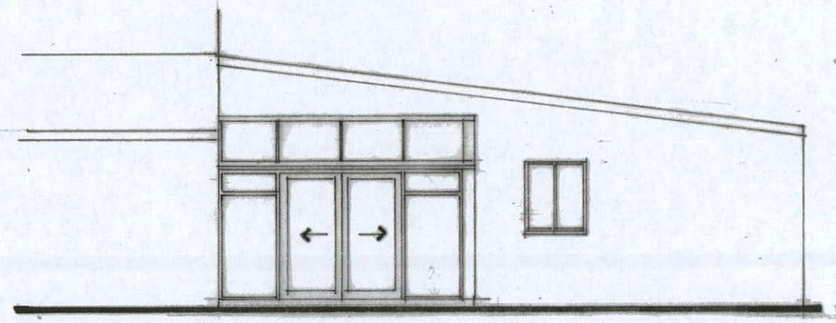

EAST ELEVATION

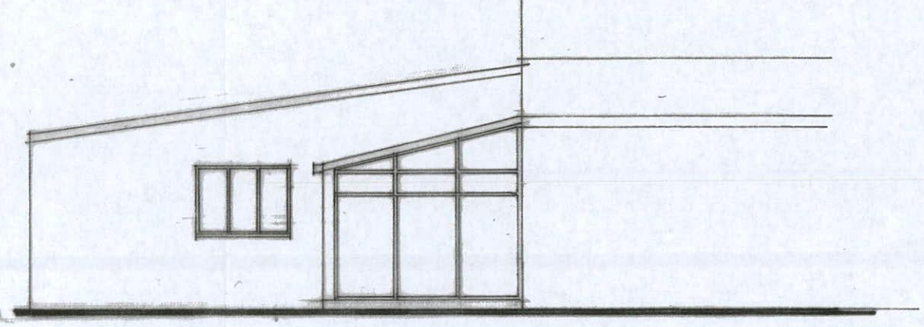

NORTH ELEVATION

0 1 2 3 4 5

ATTFIELD & JONES
(Lindsay Jones, Giblenn Ltd)
Architects

Church Farm Cottage
Rushden
Herts. SG9 0SG
Tel: 01763 288111
email: attfield-jones@btconnect.com

Client:

ROSE VIEW: SOUTHERN GREEN FARM

Title:

PROPOSED CONSERVATORY

Date: APRIL 2018

Scale: 1:100

Drawn:

Drwg. No. A4460 007