


This drawing is copyright.

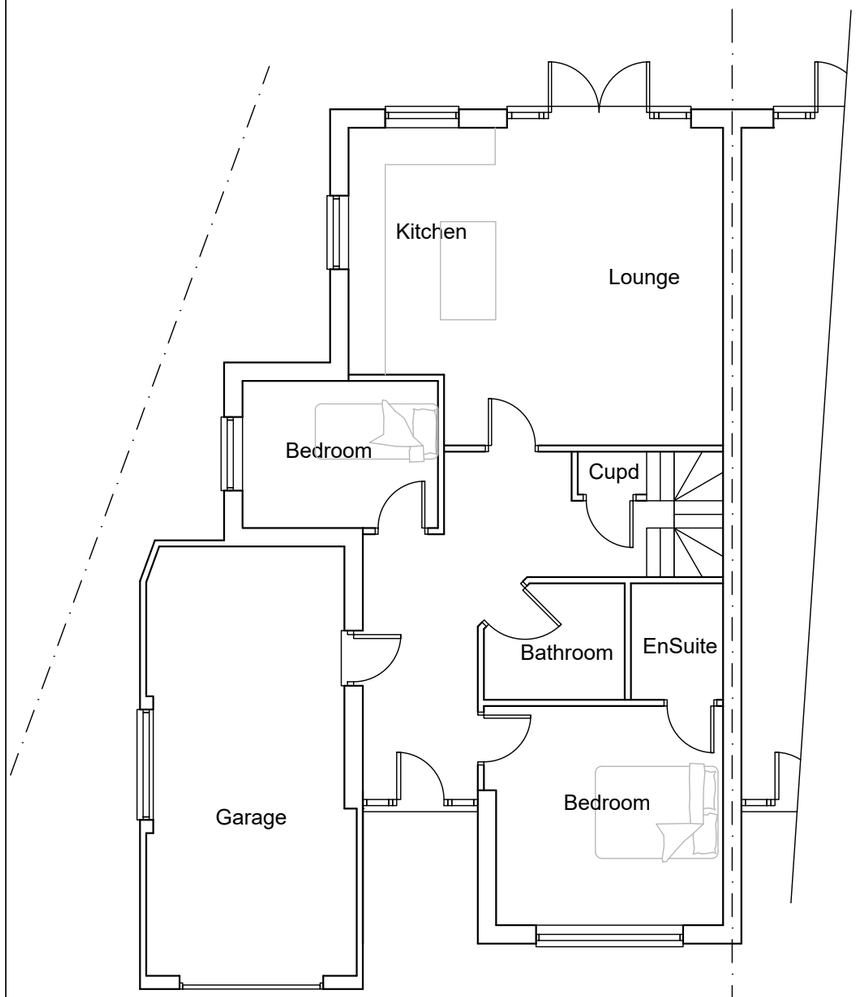


Existing ground floor plan

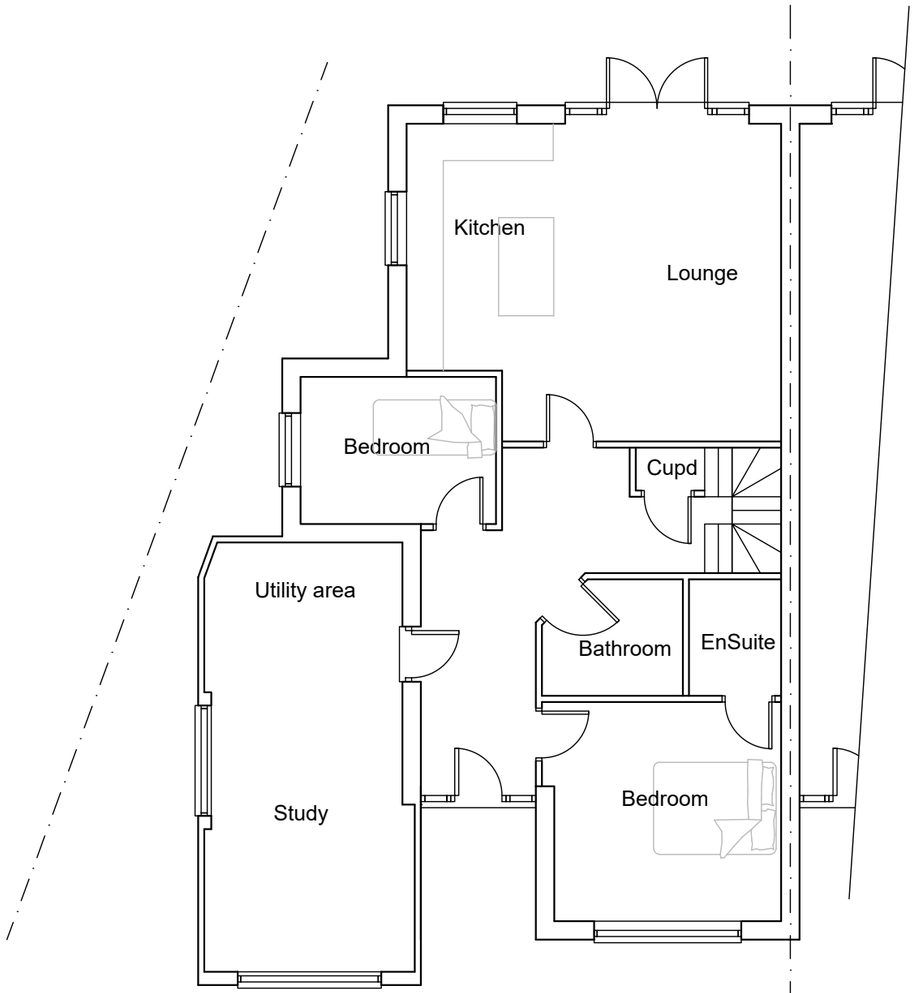


Proposed ground floor plan

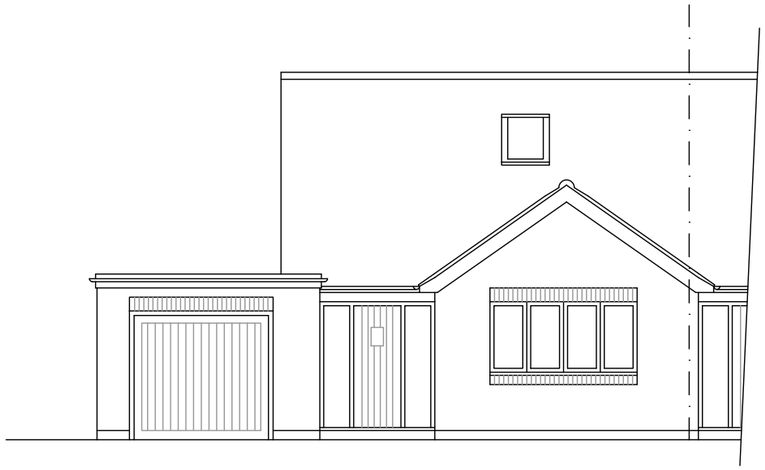

Existing front elevation

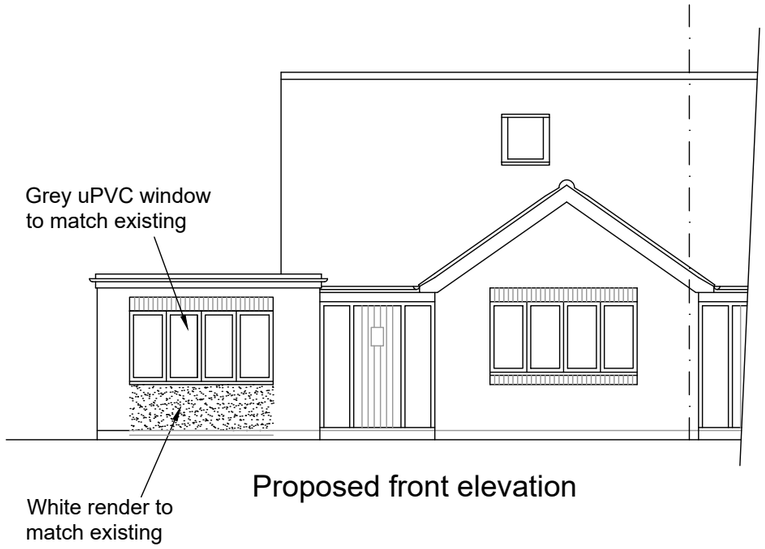

Proposed front elevation

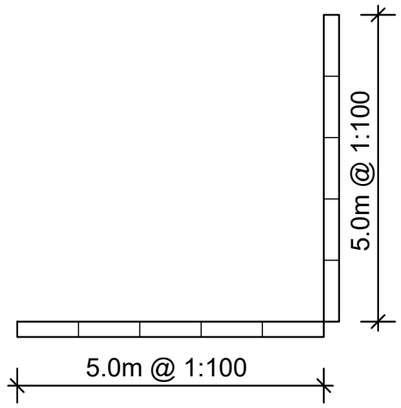

Rev.	Description.	Date.

AT Design (Welwyn) Ltd
Architectual Design Services
22 School Lane, Welwyn, Herts AL6 9PH
Tel: 07931703297 - email: adamtrigg@hotmail.com

Title;

Proposed garage conversion 15 Gun Lane, Knebworth Hertfordshire, SG3 6BH Existing and proposed floor plans and elevations

Scale : 1:100 @ A3
Date : January 2018
Drawn by: AT

Drg.No: AT732-02