

This drawing is copyright.

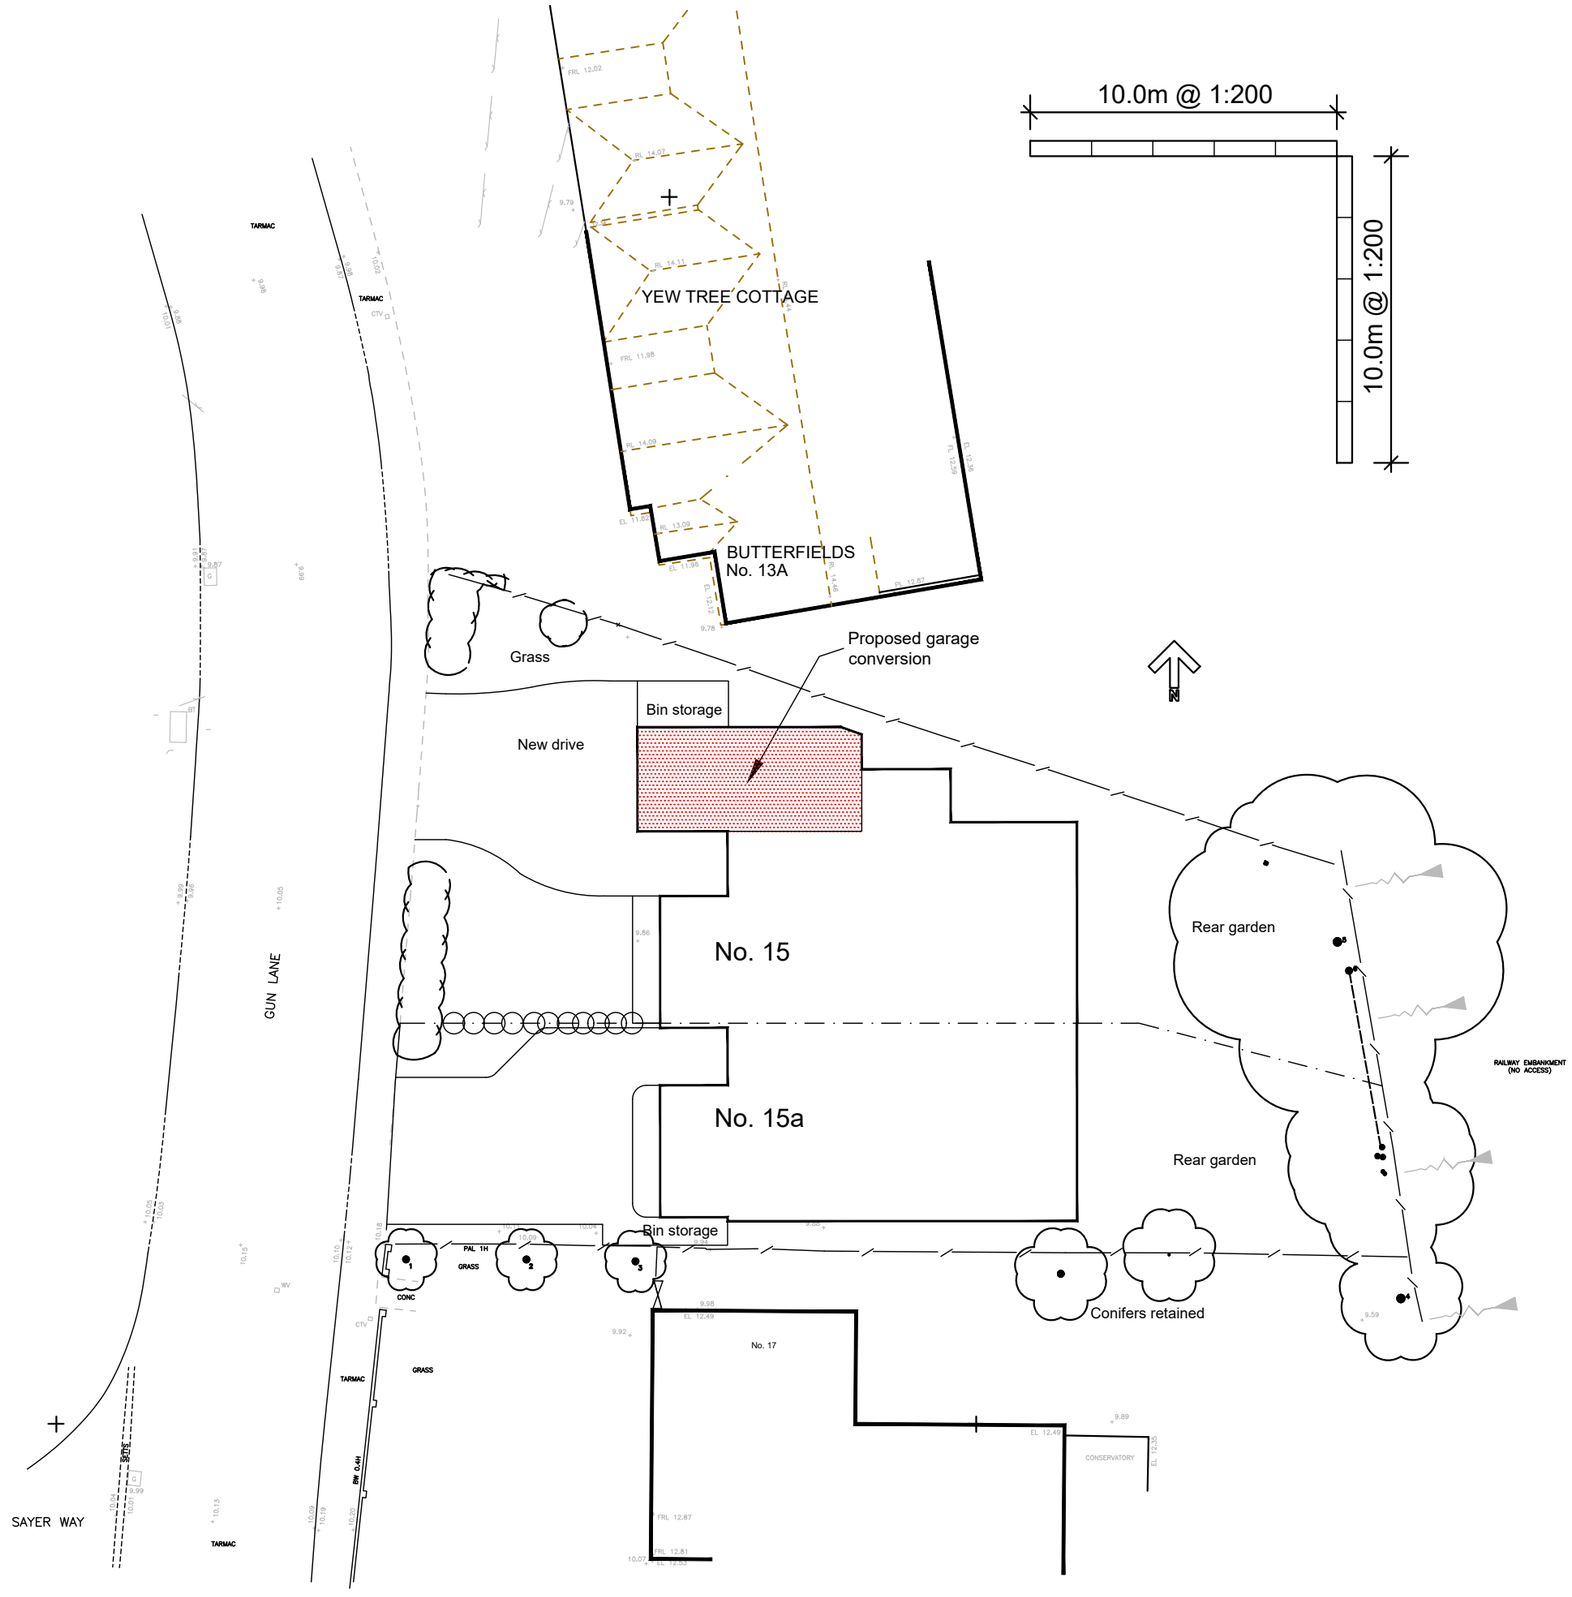

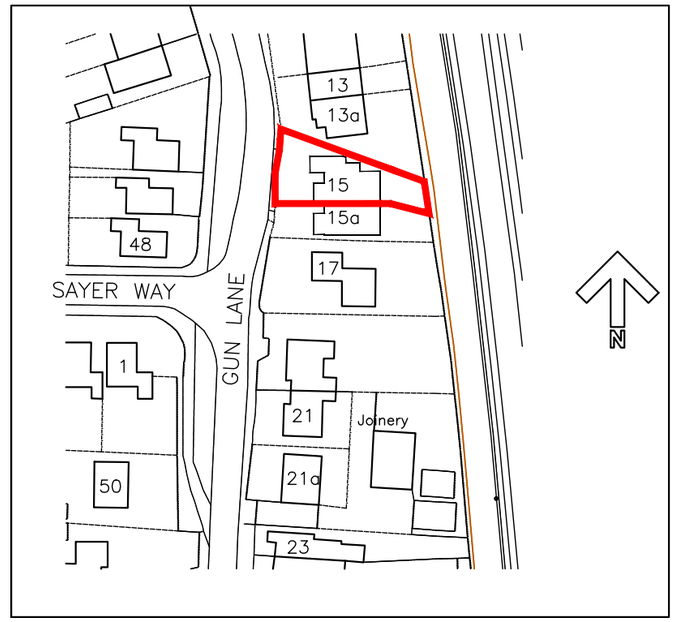

Site location plan 1:1250

Rev.	Description.	Date.

AT Design (Welwyn) Ltd
Architectual Design Services
22 School Lane, Welwyn, Herts AL6 9PH
Tel: 07931703297 - email: adamtrigg@hotmail.com

Title;

Proposed garage conversion
15 Gun Lane
Knebworth
Herts SG3 6BH
Site plan and location plan

Scale : 1:200 @ A3
Date : January 2018
Drawn by: AT

Drg.No: AT732-01