


Issue Status		Planning		
This drawing is copyright. Only figured dimensions to be worked to.				
Revision		Drawn	Check	Date
P1	First Issue	AD	JB	02.05.25

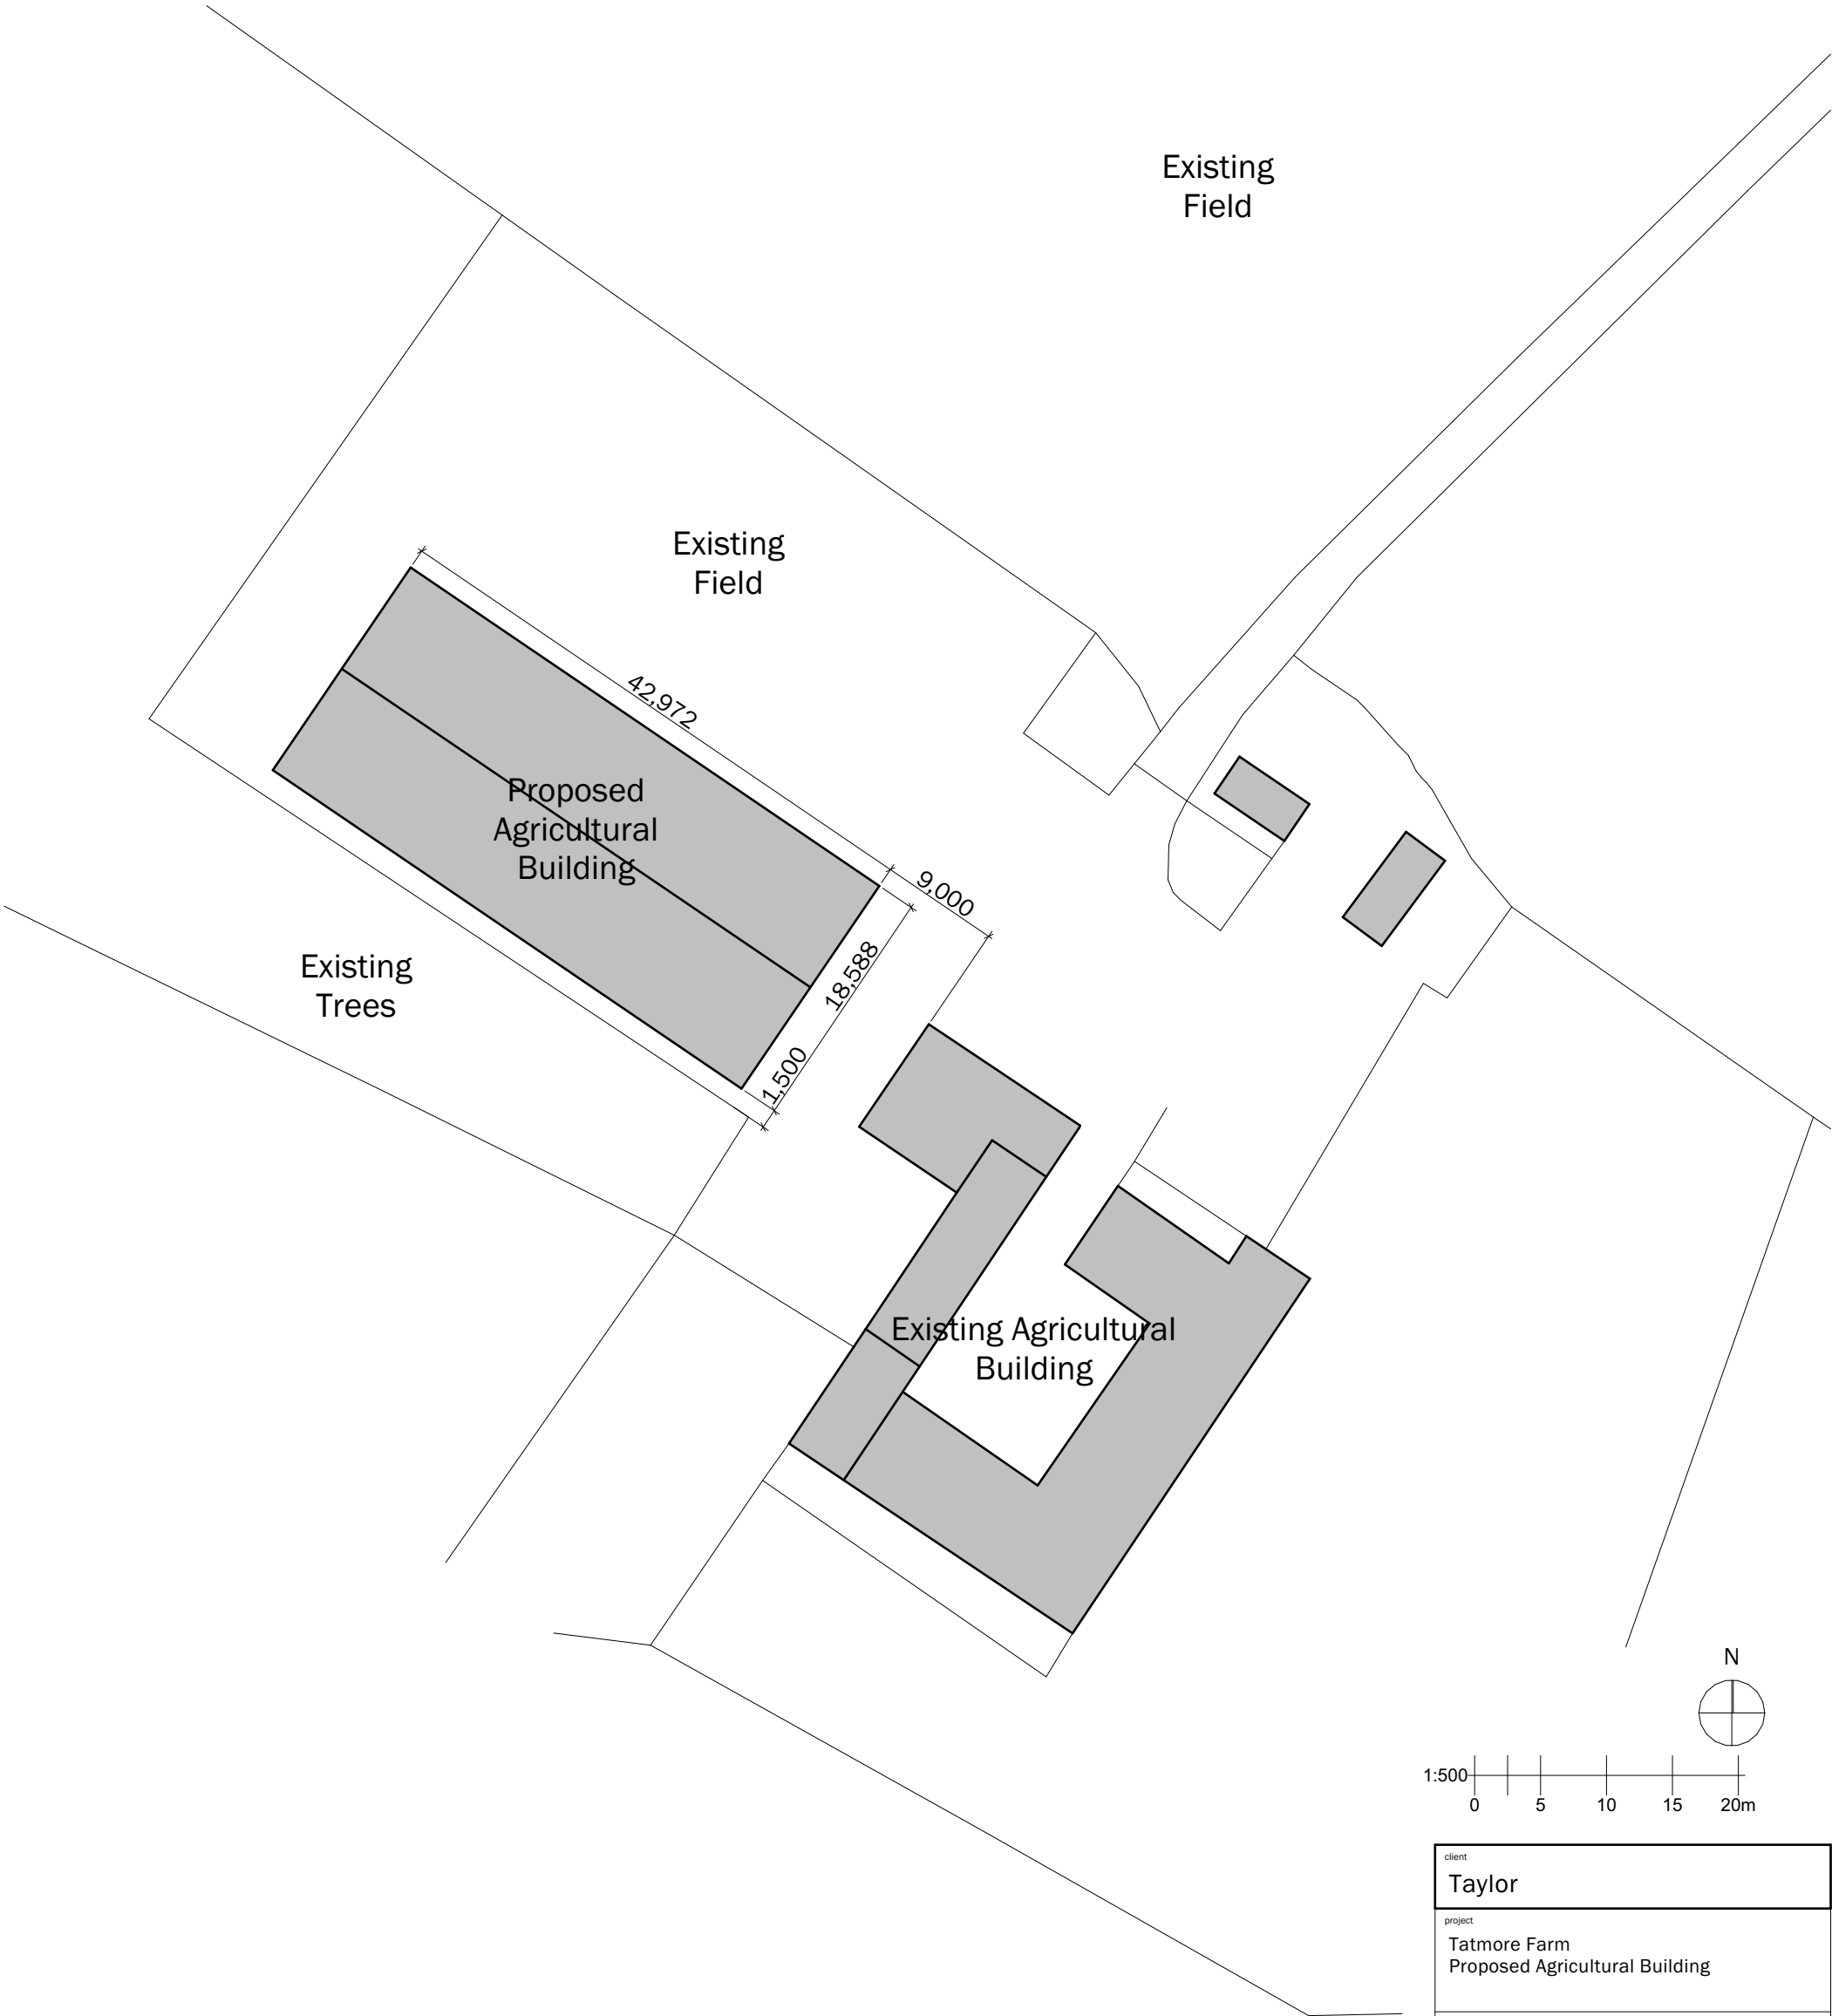

client			Taylor		
project			Tatmore Farm Proposed Agricultural Building		
drawing			Site Plan As Proposed		
date	02.05.25		scale	1:500 @ A3	
drawn	AD		check	JB	



ARCHITECTURE + PLANNING
www.brown-co.com

Norwich
St Neots

01603 629871
01480 213811

Humber
Lincoln

01482 421234
01522 457800

Brown & Co Registered Office: The Atrium, St. George's Street, Norwich, Norfolk, NR3 1AB

Registration no: OC302092 Registered in England & Wales

25	030	DK0001	P1
----	-----	--------	----